
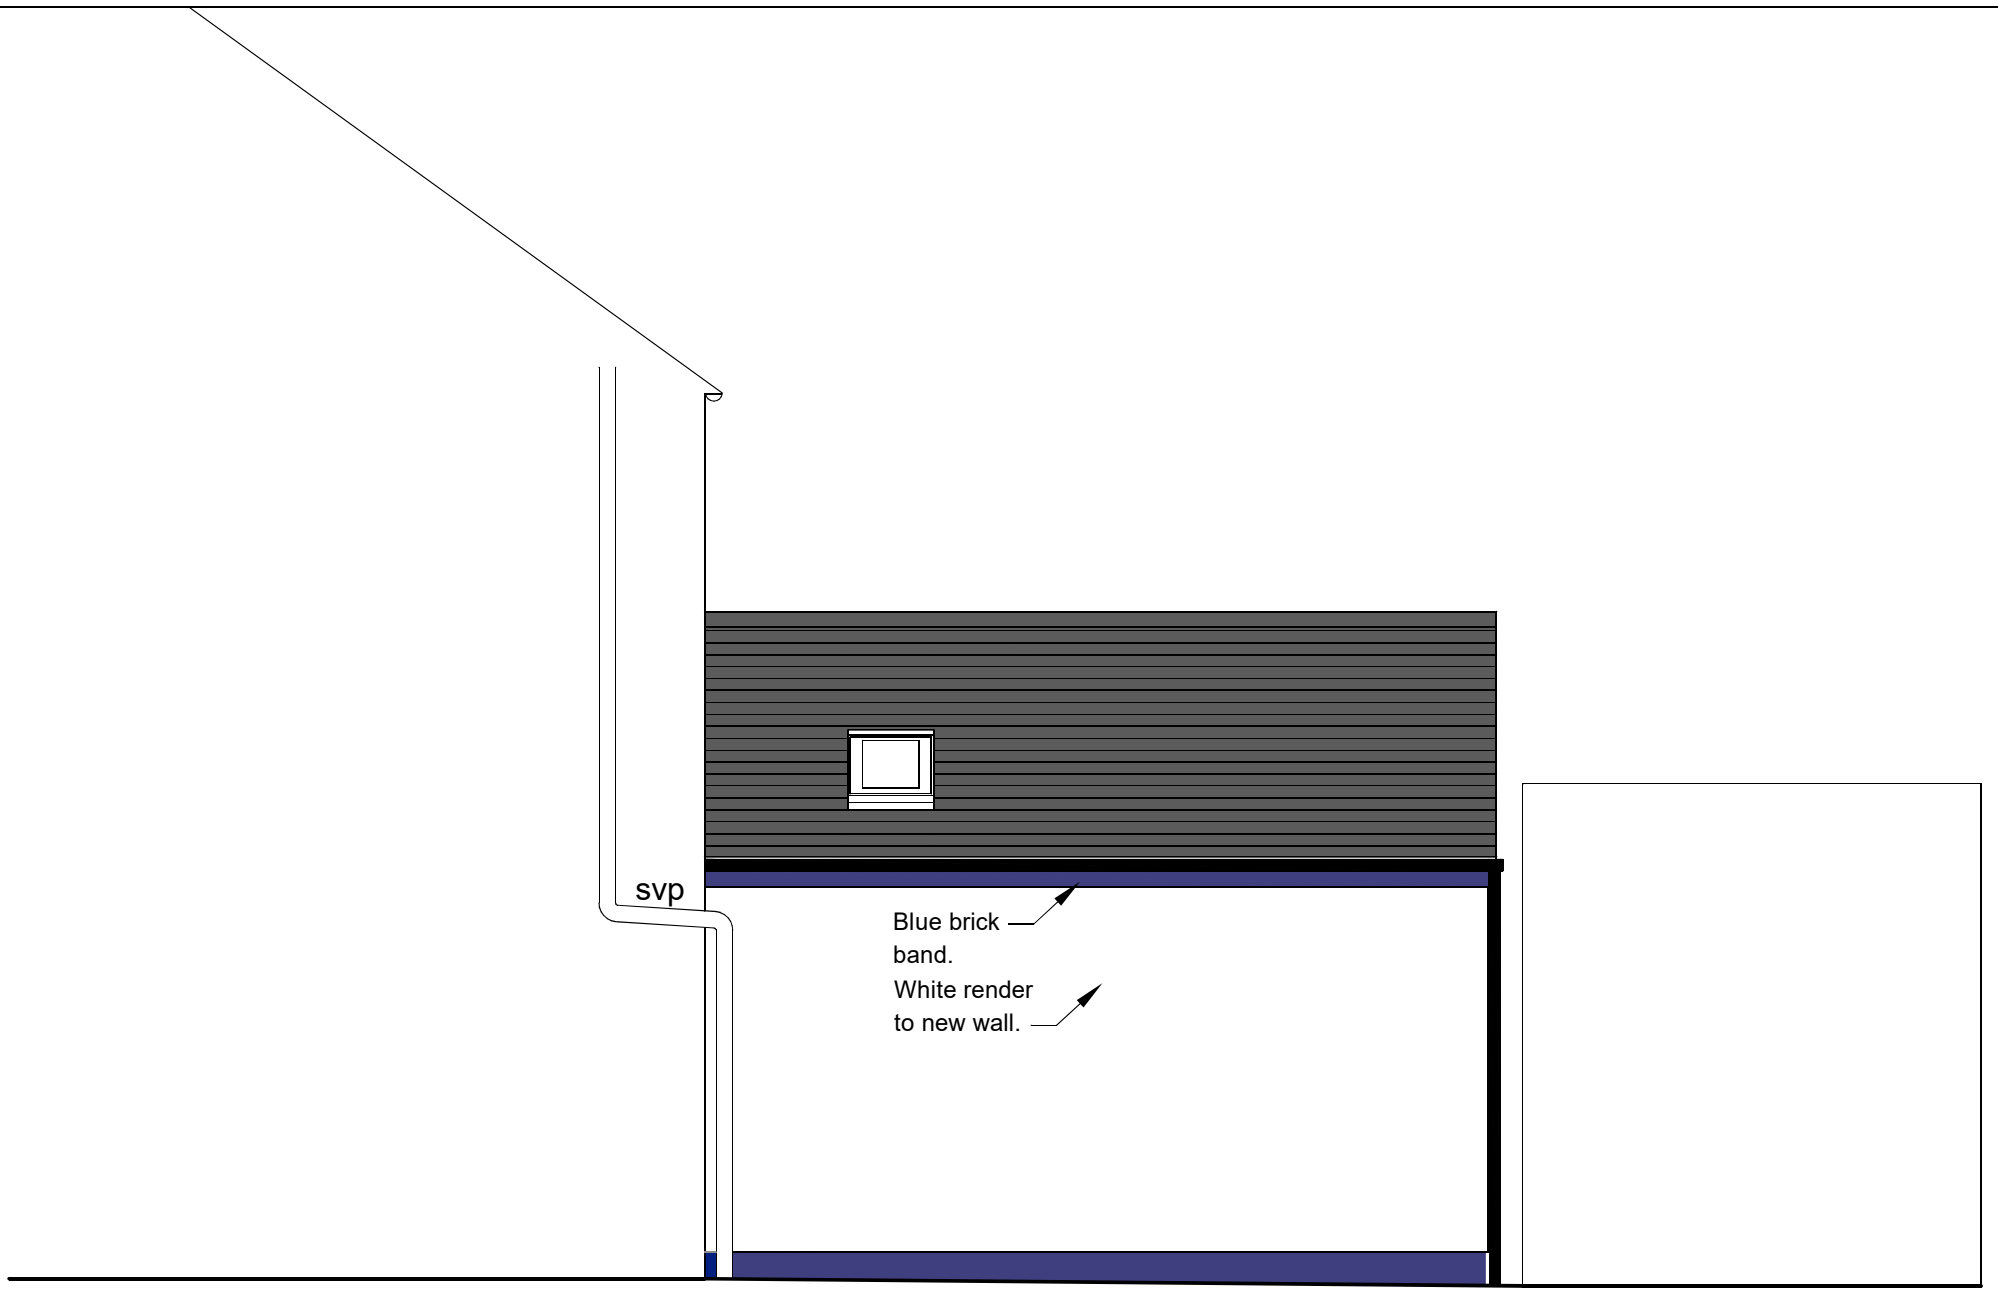


SIDE ELEVATION (WEST)

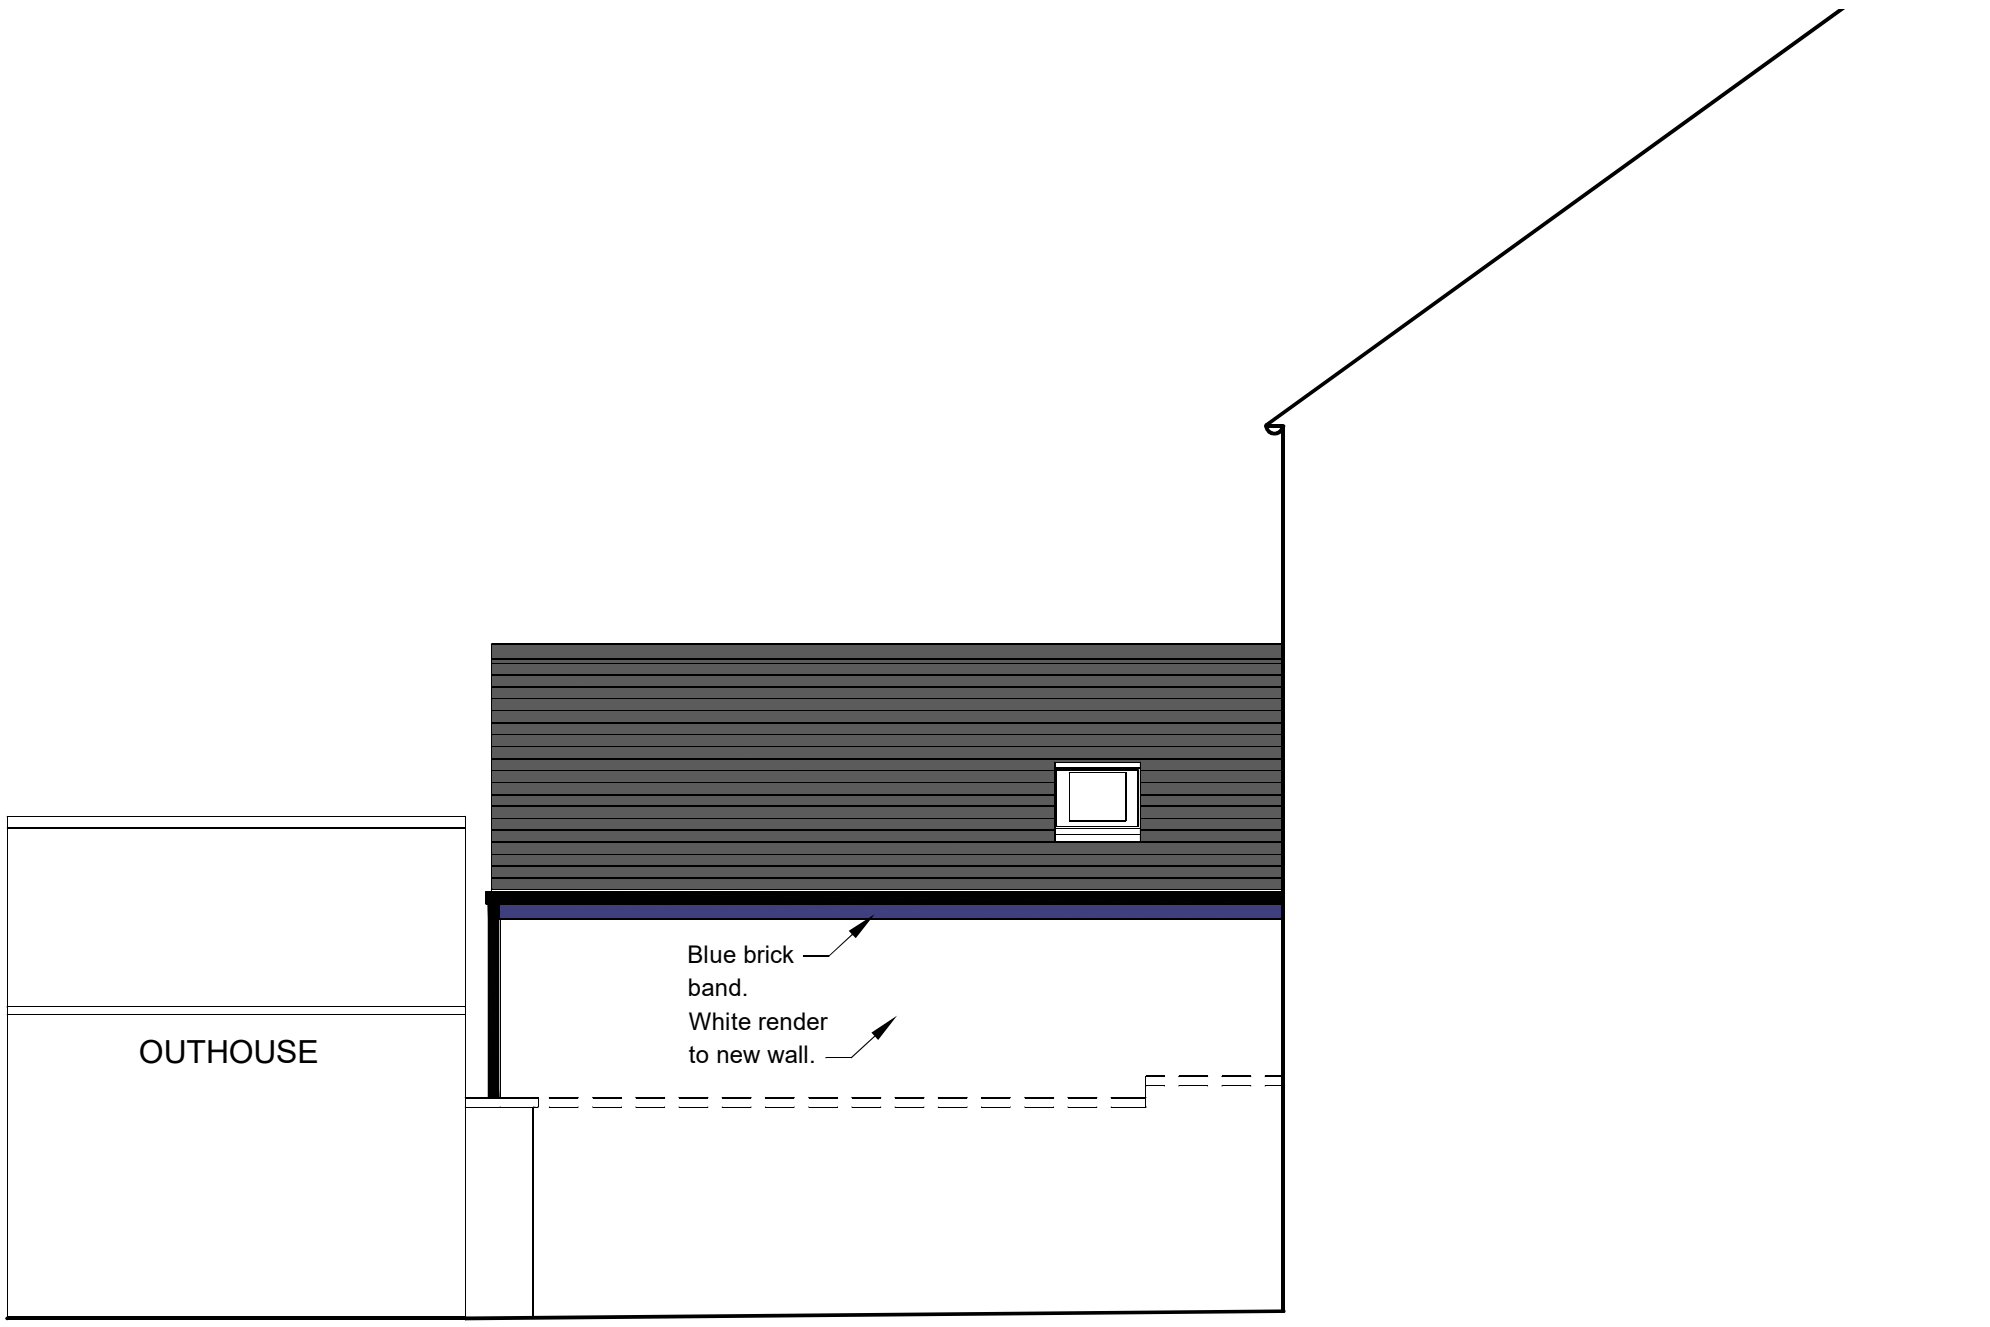

SIDE ELEVATION (EAST)
VIEWED FROM 45

REV	DATE	BY	DESCRIPTION

DARREN MAYNER ARCHITECTURE	54 ROWTHORNE AVENUE SWANWICK ALFRETON DE55 1RZ 01773 602082 www.mayner-architecture.co.uk	PROPOSED EXTENSION TO 47 SLEETMOOR LANE SOMERCOTES	EAST AND WEST ELEVATIONS AS PROPOSED	DRAWN DM / DATE 5-3-2021 / SIZE A3 / SCALE 1:50 / NO. DMA-087-013	REV