Drwg No - BFP/113/125

Scale - 1:600

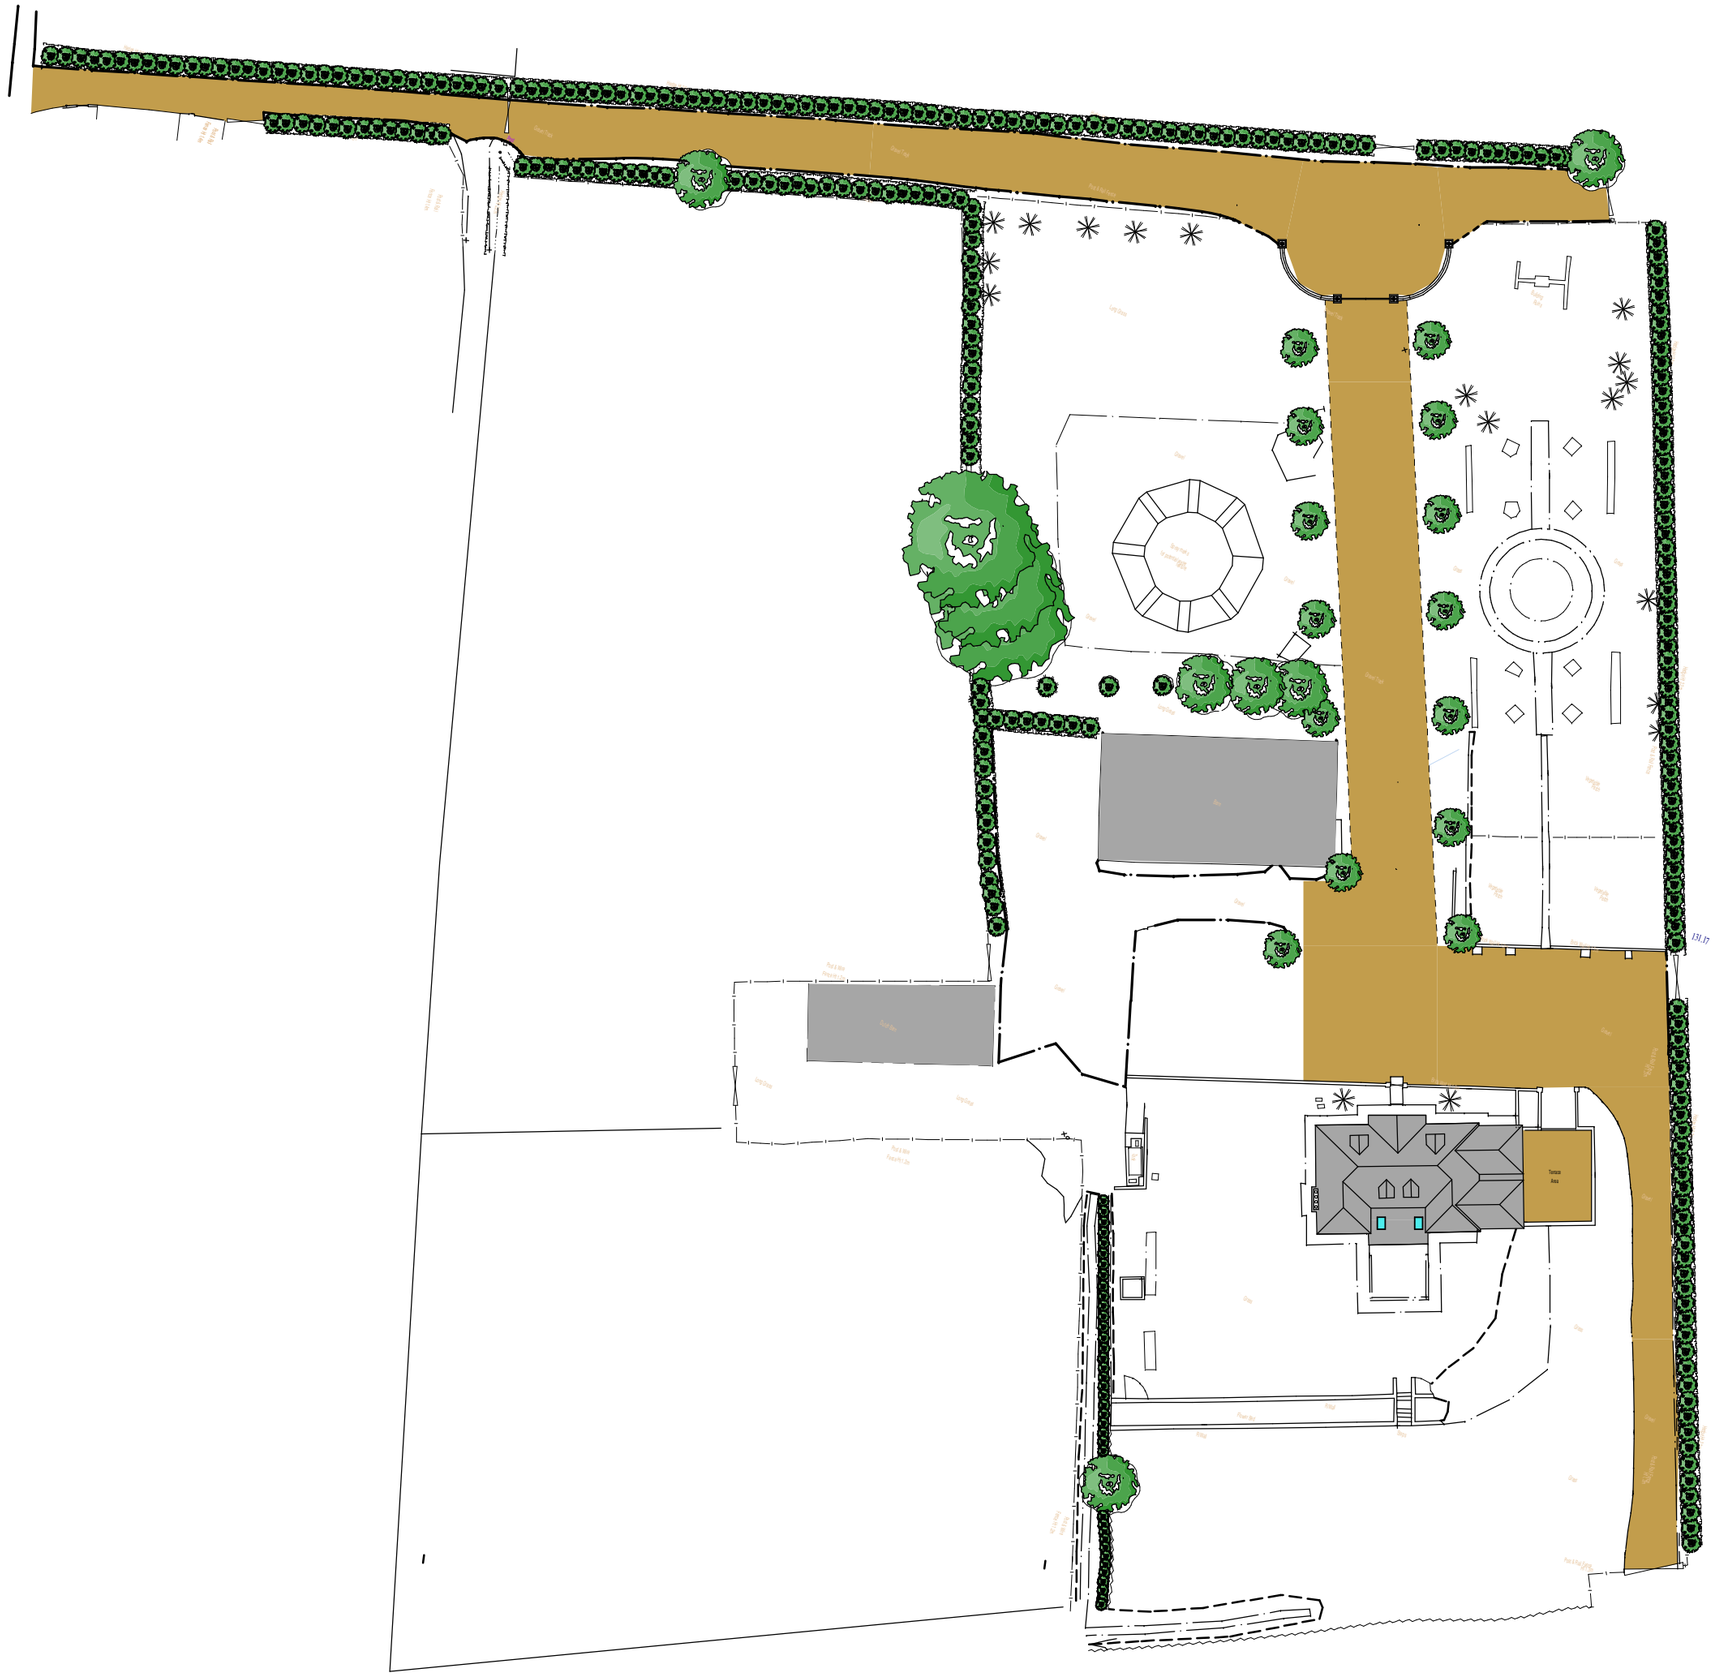

Proposed
Site
Layout

Proposed Alterations and
Extension at
Marehay Hall Farm,
Street Lane,
Denby, Ripley,
DE5 8NF