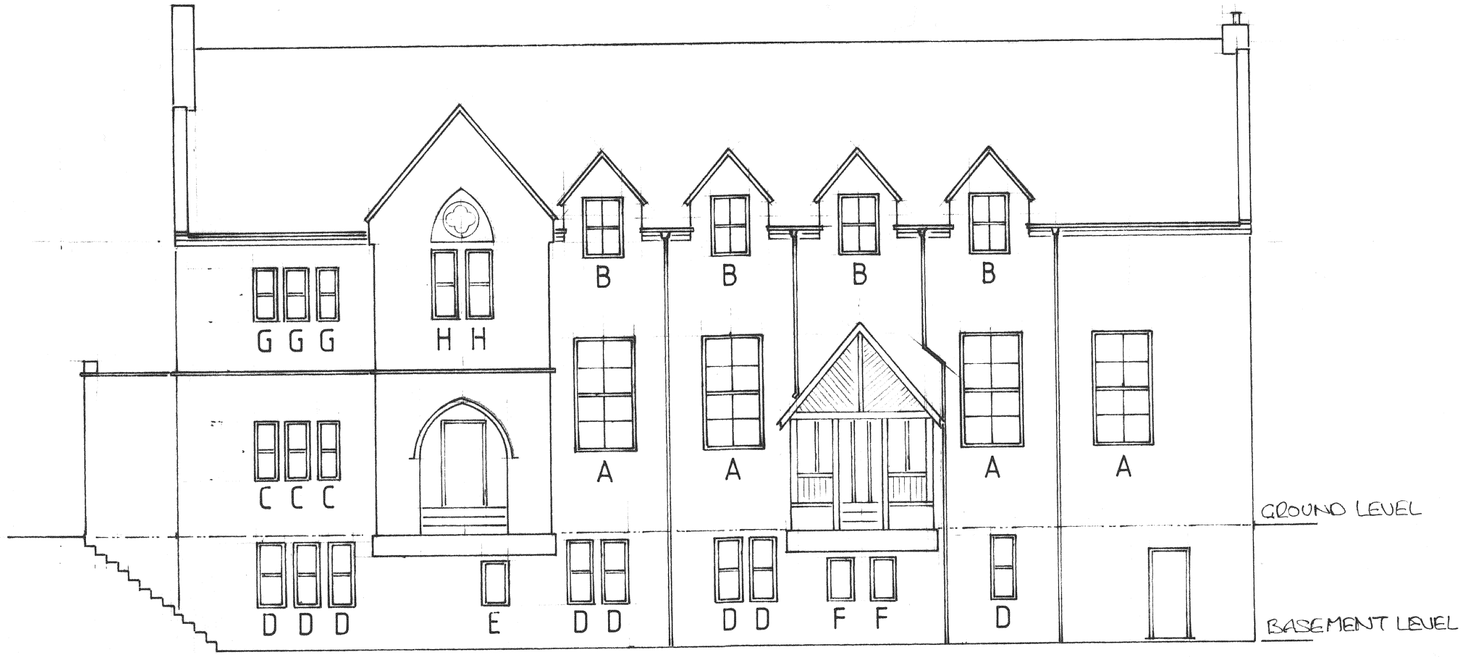

VIEW ON ARROW A



VIEW ON ARROW B

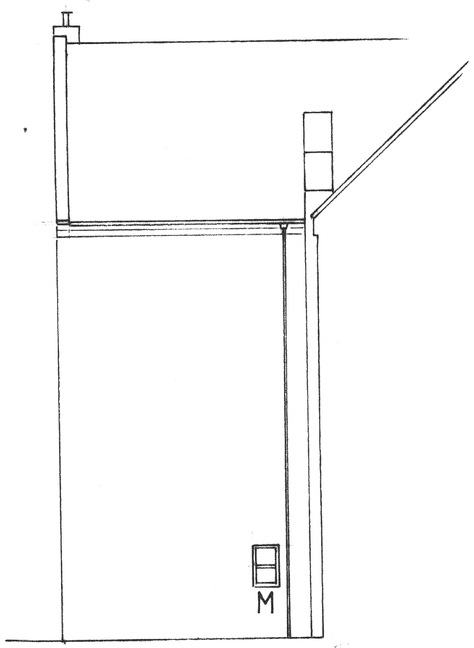

VIEW ON ARROW B1

BUILDING ELEVATIONS

SHEET 2 OF 3

REV A FEB 2021

PROPOSED REPLACEMENT WINDOWS
BUTTERLEY LODGE & BUTTERLEY COURT
PARKSIDE DRIVE, CODNOR PARK.
MR. A.&I. HUTCHINSON
SCALE 1:100 DATE OCT 2020