

VIEW ON ARROW C

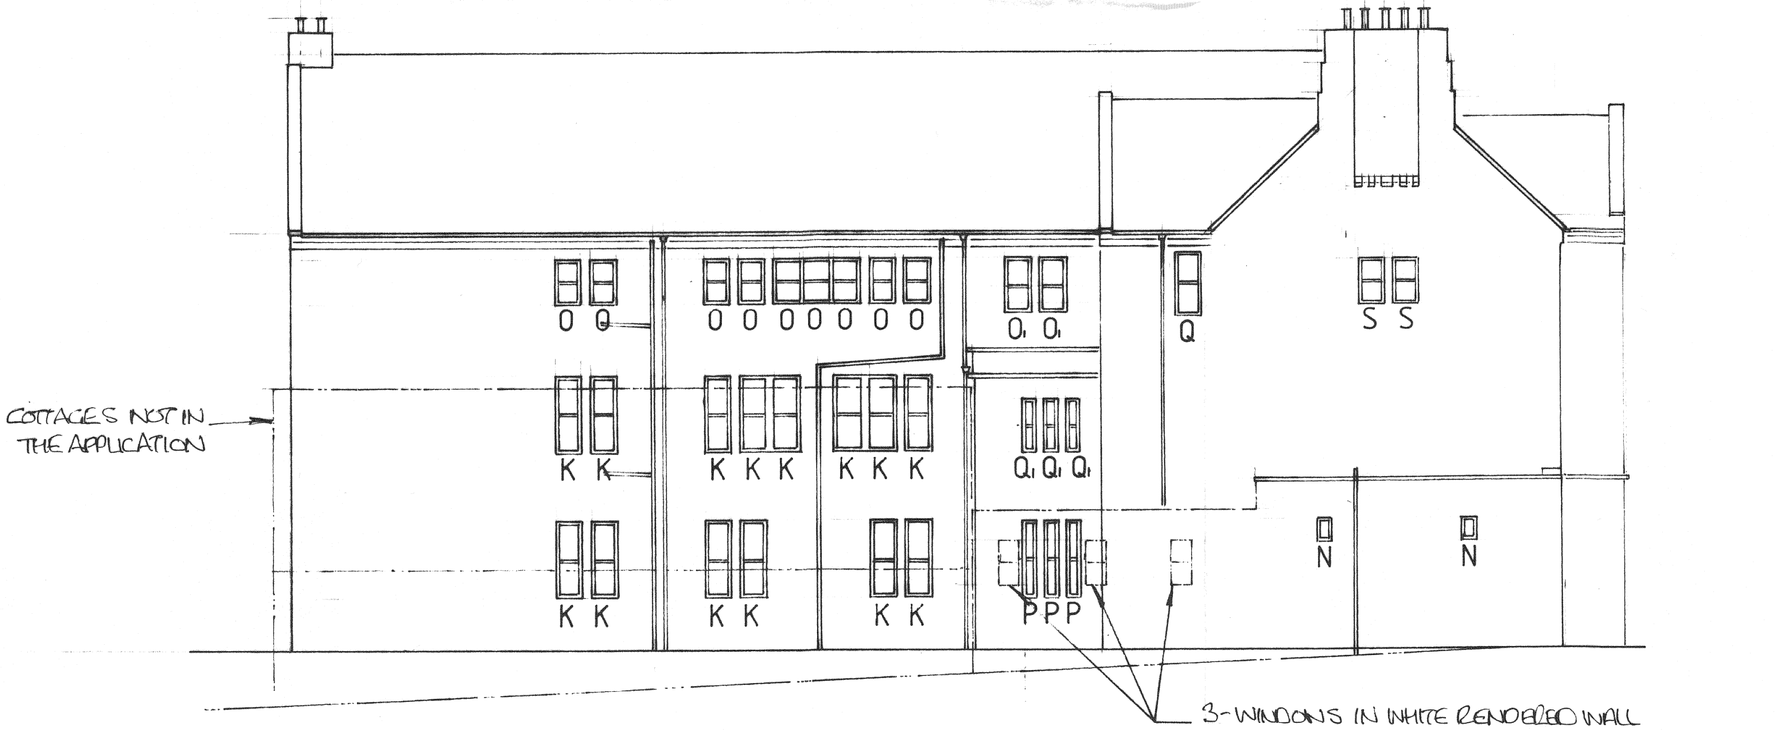

VIEW ON ARROW D

BUILDING ELEVATIONS

REV 'A' FEB 2021
SHEET 3 OF 3

PROPOSED REPLACEMENT WINDOWS
BUTTERLEY LODGE & BUTTERLEY COURT
PARKSIDE DRIVE, CODNOR PARK.
MR. A.& I. HUTCHINSON
SCALE 1:100 DATE NOV 2020