Copyright of this drawing is vested in Lang Architecture and must not be copied without consent.

The drawings and specifications are prepared for concept design purposes only.

Only figured dimensions are to be taken from this drawing.
All dimensions are in millimeters unless noted otherwise.



East Elevation

1 : 100

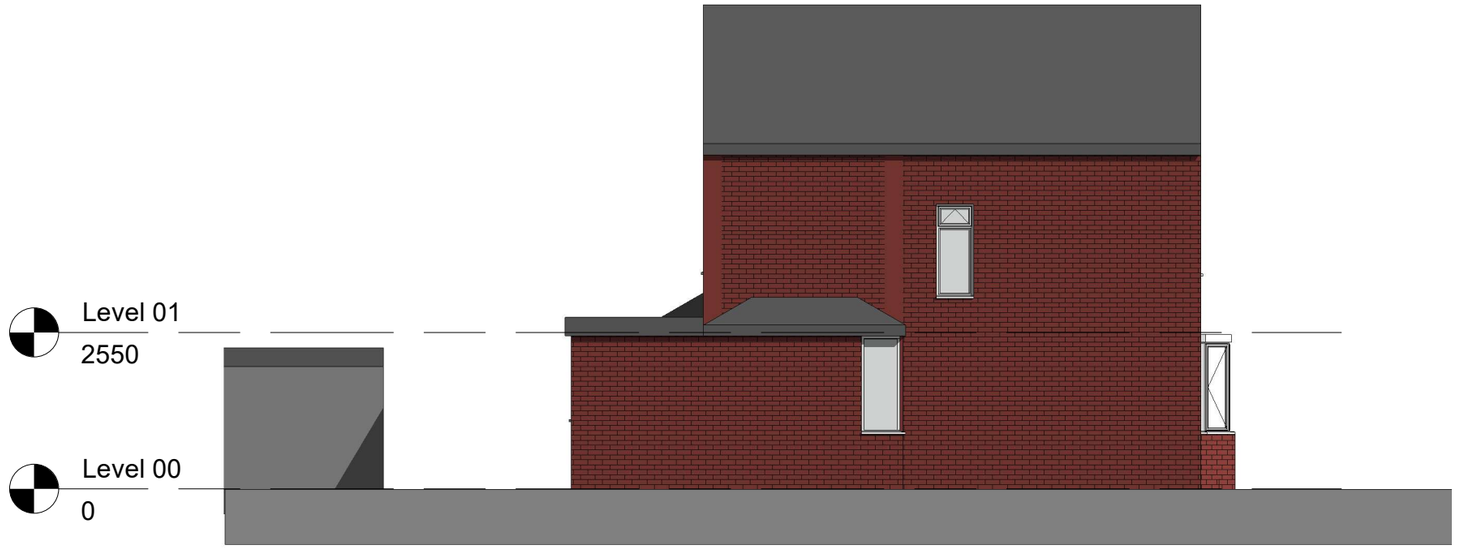

North Elevation

1 : 100

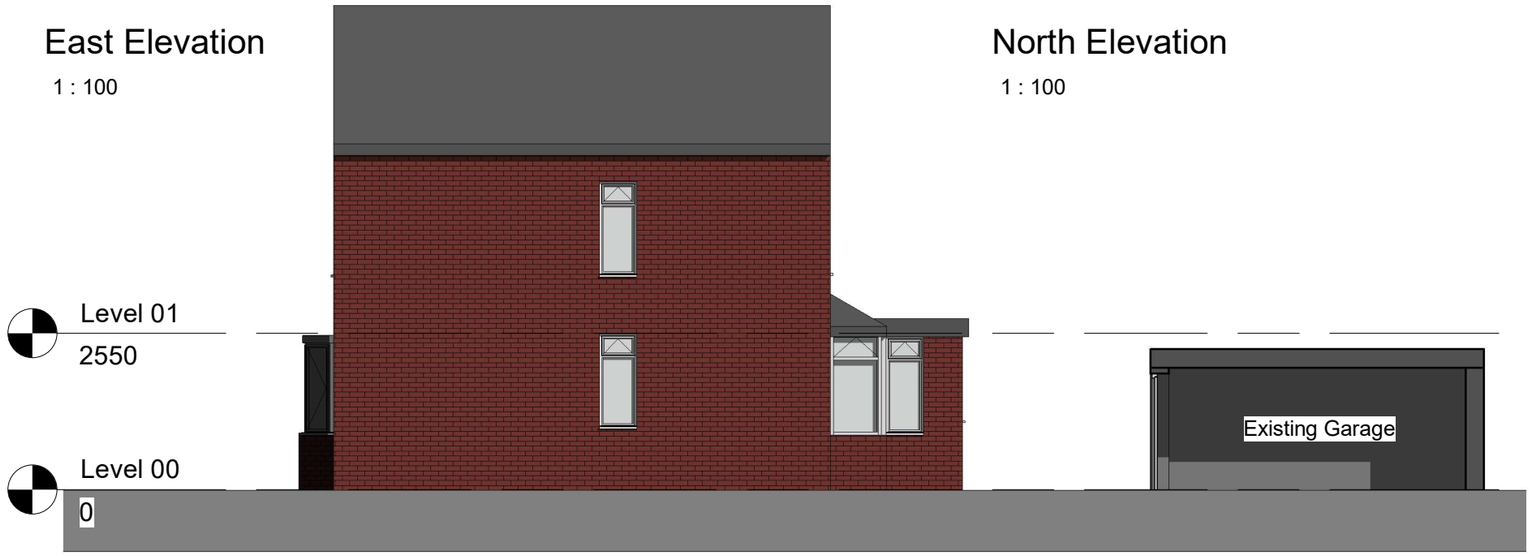

South Elevation

1 : 100



West Elevation

1 : 100

No.	Description	Date

LANG ARCHITECTURE
07921842074 info@langarchitecture.co.uk

PROJECT
55 Nottingham Rd, Codnor

SHEET
Existing Elevations

CLIENT
Lauren Hurst

Date	Project number	Scale (@ A3)
120221	048	1 : 100

Drawn by	DRAWING NUMBER	REV
CL	LA-XE-0001	

Checked by
CL

23/02/2021 17:11:24