This drawing is to be read in conjunction with all other relevant drawings including the project specification.
All dimensions are shown in millimetres and must be be verified by contractors on site before commencing work.
Copyright of this drawing belongs to Freestone Design Limited.

	revision	date
A	Scheme revised following meeting with the LPA on 10-03-2020.	Oct 2020
B	Scheme revised following email from planning officer of 22-12-2020 and email / discussion with conservation officer of 17-12-2020 and 11-01-2021 respectively.	Jan 2021
C	Scheme revised following comments from Conservation Officer in email of 01-02-2021.	March 2021

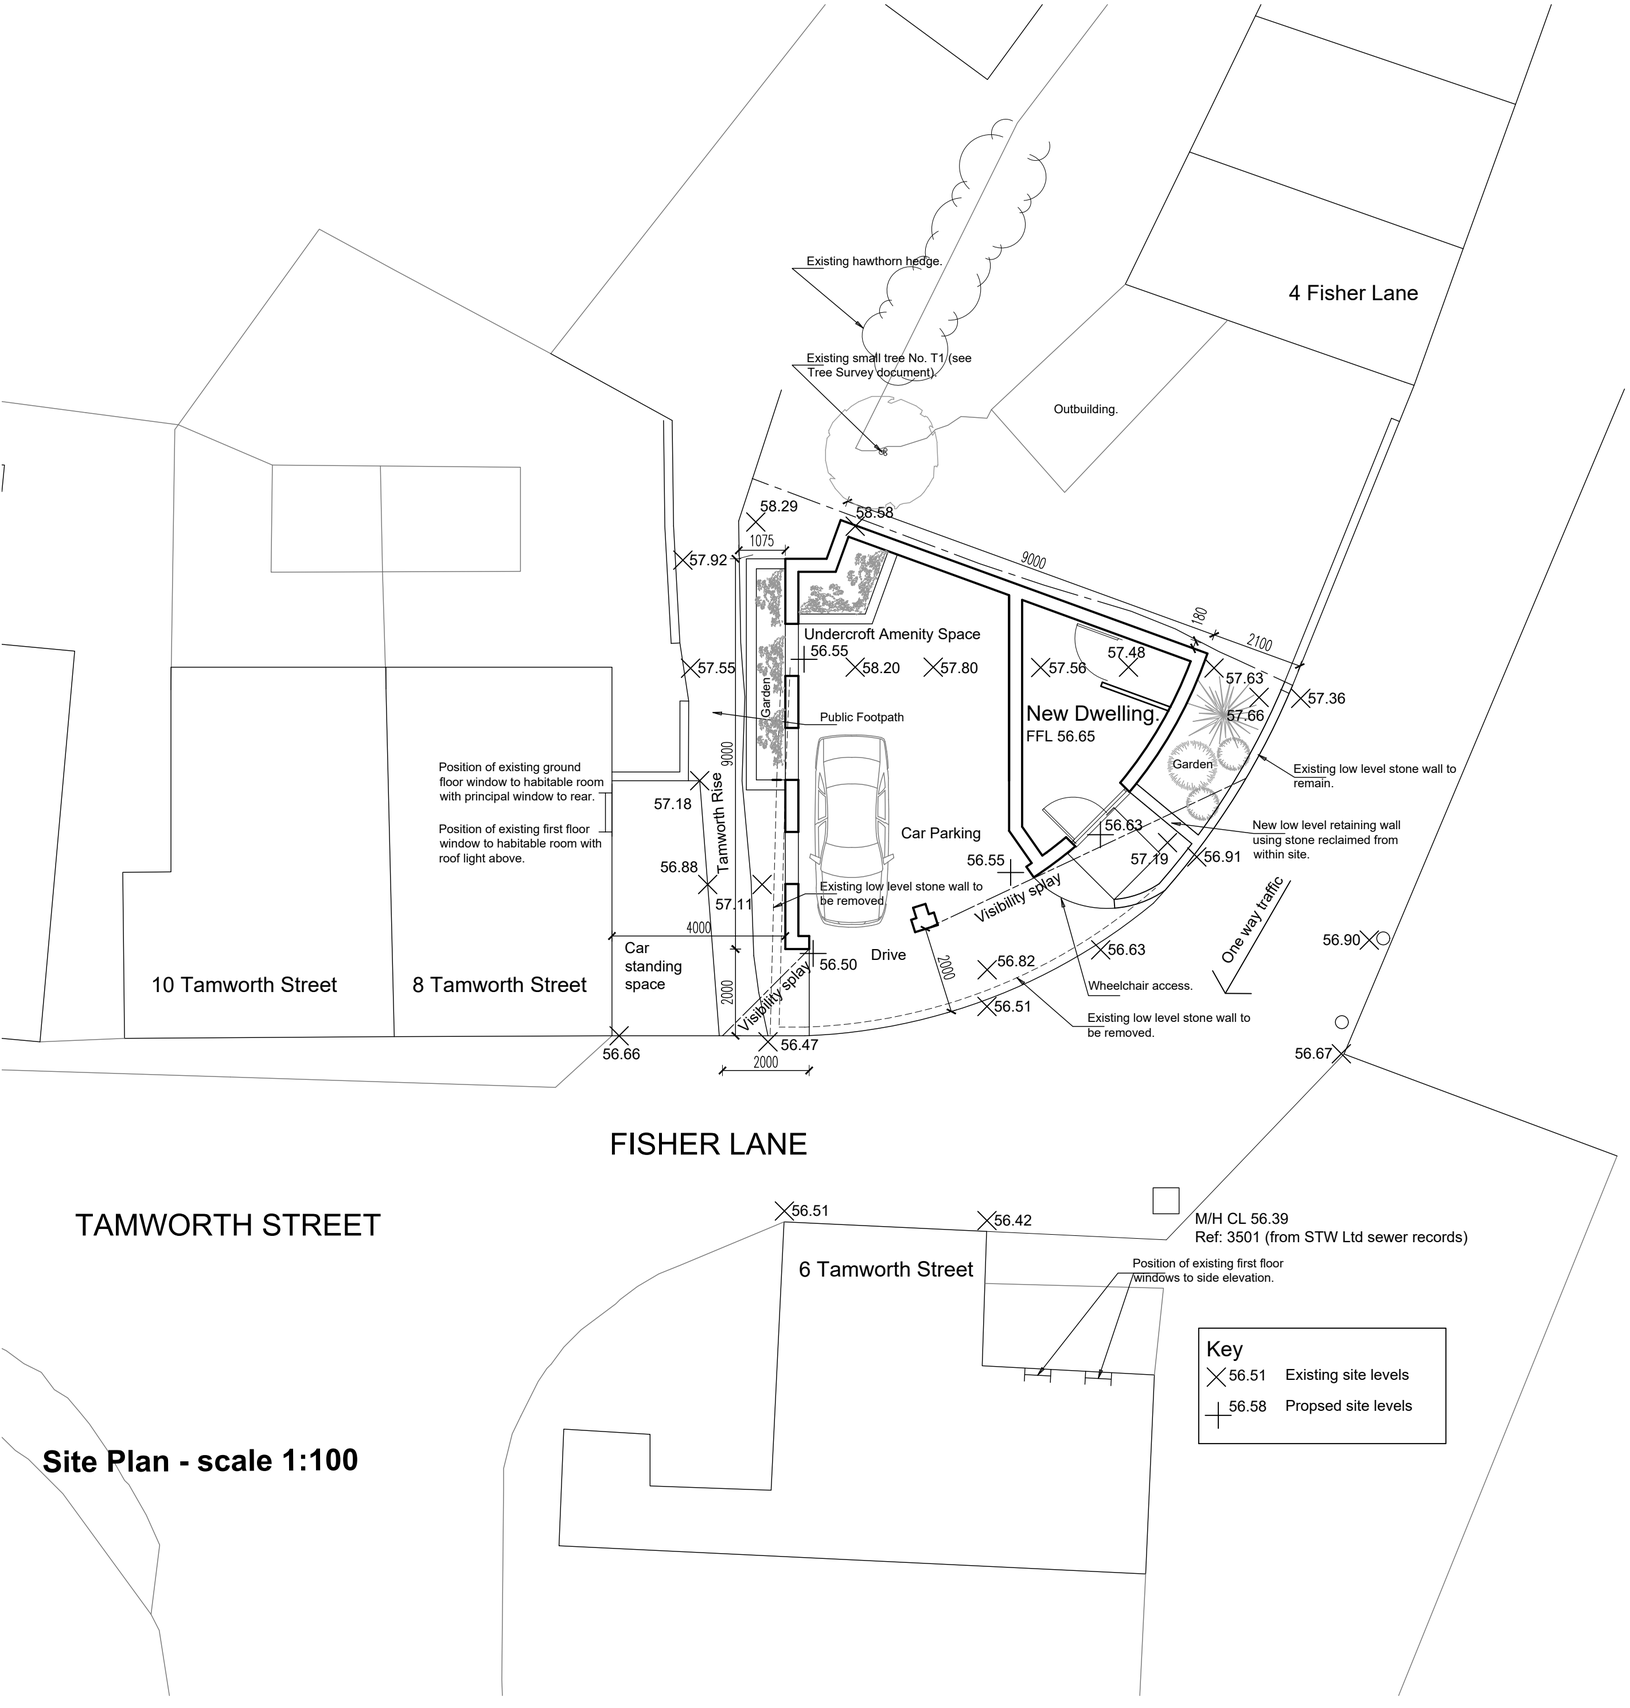

Site Plan - scale 1:100

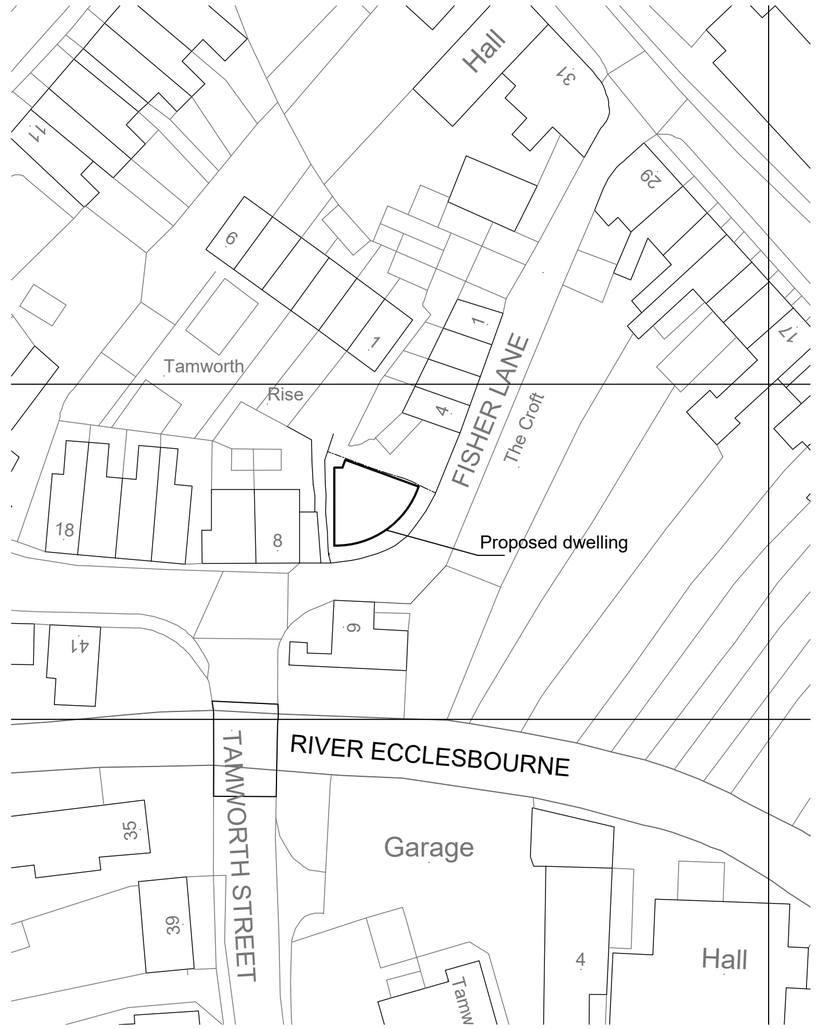

Block Plan - scale 1:500

Site Plan & Block Plan

FREESTONE DESIGN LIMITED
33 Nursery Avenue West Hallam Ilkeston Derbyshire DE7 6HT Tel : 0776 1818 937
Website: www.freestone-design.co.uk Email: info@freestone-design.co.uk

Project : Proposed New Flat Over Garage:
Land at Fisher Lane, Duffield, Belper DE56 4ET

Drawing : Site Plan & Block Plan
Date : November 2019
Scale : 1:100 & 1:500 @ A2
Number : FDL-17-164-02 rev C