This drawing is to be read in conjunction with all other relevant drawings including the project specification.
All dimensions are shown in millimetres and must be be verified by contractors on site before commencing work.
Copyright of this drawing belongs to Freestone Design Limited.

| | revision | date |
|---|---|---|
| A | Scheme revised following meeting with the LPA on 10-03-2020. | May 2020 |
| B | Scheme revised following email from planning officer of 22-12-2020 and email / discussion with conservation officer of 17-12-2020 and 11-01-2021 respectively. | Jan 2021 |
| C | Scheme revised following comments from Conservation Officer in email of 01-02-2021. | March 2021 |

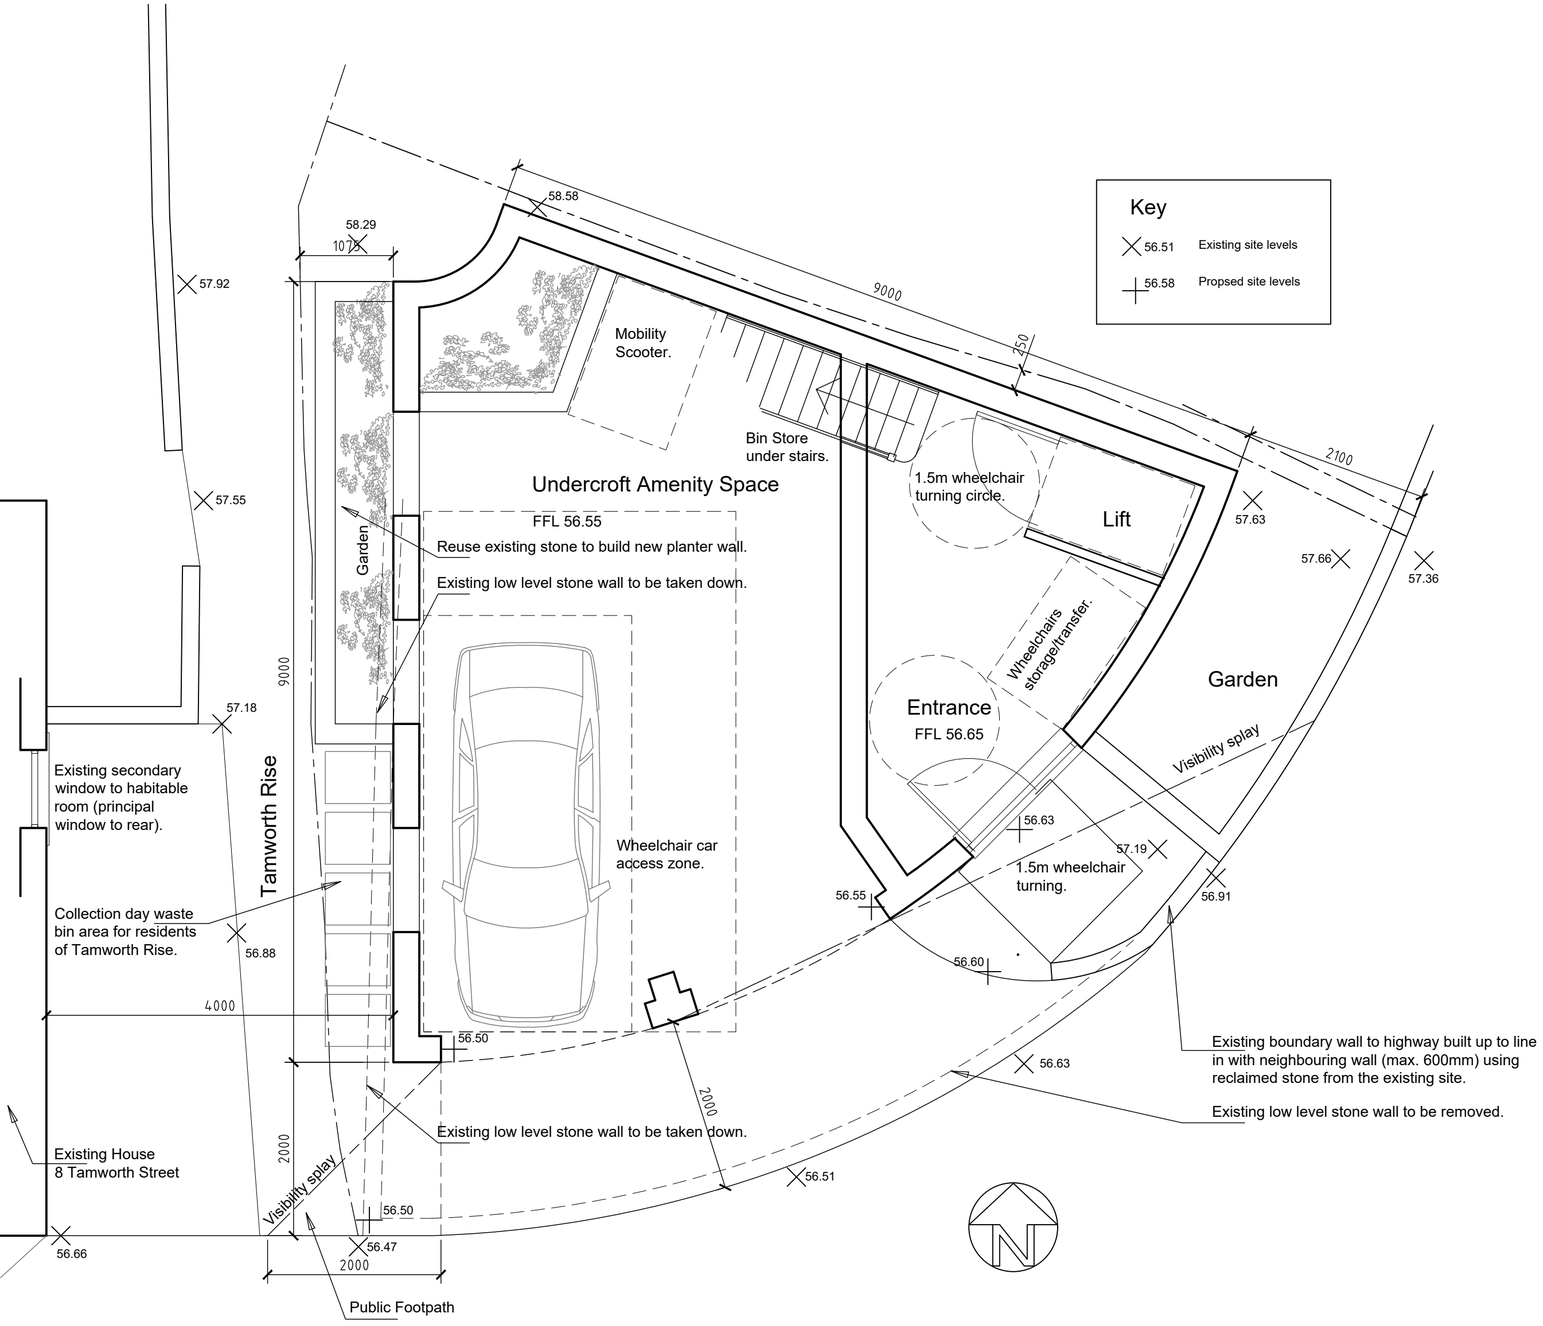


Undercroft Floor Plan

0 1 2 3m

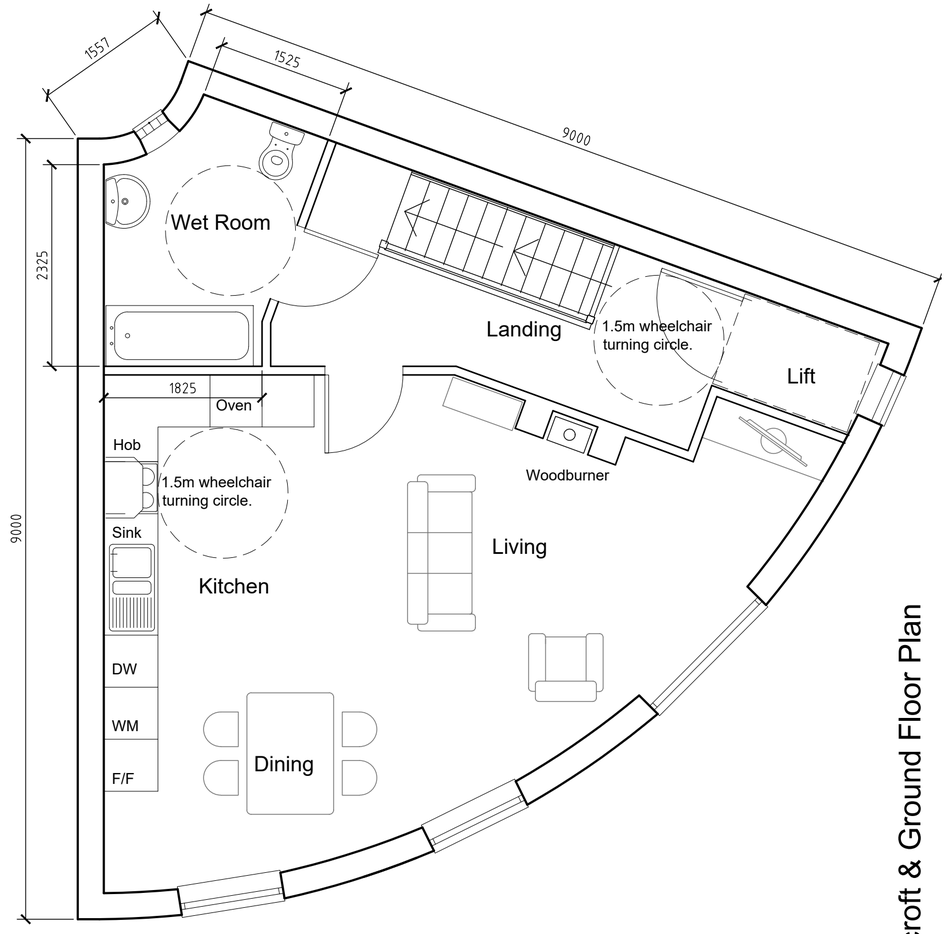


Ground Floor Plan

0 1 2 3m

Proposed Undercroft & Ground Floor Plan

FREESTONE DESIGN LIMITED
33 Nursery Avenue West Hallam Ilkeston Derbyshire DE7 6HT Tel : 0776 1818 937
Website: www.freestone-design.co.uk Email: info@freestone-design.co.uk

Project : Proposed New Flat:
Land at Fisher Lane, Duffield, Belper DE56 4ET

Drawing : Proposed Undercroft & Ground Floor Date : November 2019

Scale : 1:50 @ A2 Number : FDL-17-164-03 rev C