DO NOT SCALE FROM THIS DRAWING
EXCEPT FOR PLANNING PURPOSES ONLY
Copyright reserved

This drawing is issued for the sole & exclusive use of the named recipient. Distribution to any third party is on the strict understanding that no liability is accepted by YMD Boon Ltd for any discrepancies, errors or omissions that may be present & no guarantee is offered as to the accuracy of information shown.
All dimensions to be checked on site & any discrepancies found shall be brought to the attention of YMD Boon Ltd prior to commencement of any building works.

THIS DRAWING IS TO BE READ IN COLOUR PRINT

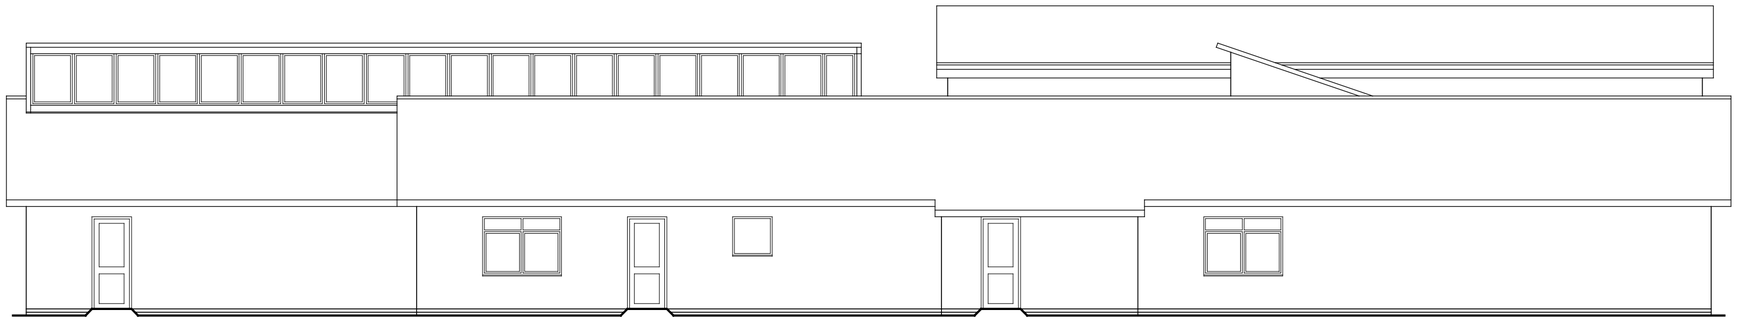

Existing North Elevation

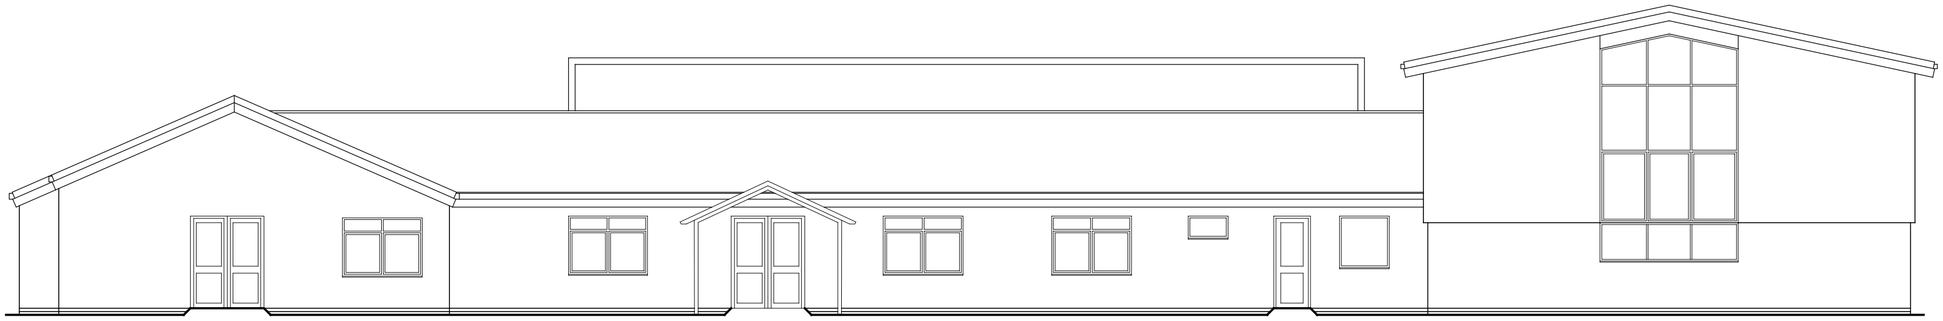

Existing West Elevation



Existing South Elevation

0 1m 2m 3m 4m 5m

1:100

Revision	Description	Date	Drawn	Chk'd

PLANNING ISSUE

ymd boon Architects & Construction Consultants
6b Anson House, Compass Point Business Park,
Market Harborough, LE16 9HW
Tel: 01858 464 482 Fax: 01858 467 604

12 Pride Point Drive, Pride Park, Derby, DE24 8BX
Tel: 01332 293 404 Email: enquiries@ymdboon.co.uk

Client
LOSCOE PRIMARY SCHOOL

Project
INSTALLATION OF
FULL PRODUCTION KITCHEN

Scale	Date	Drawn
1:100	09.02.21	SSS

Drawing Title
EXISTING ELEVATIONS

Checked

Drawing Number
J4683-50

Revision

T:\Jobs\Schools\Derby\Derby, Loscoe\Loscoe Primary School - Proposed Kitchen.dwg