ALL DIMENSIONS TO BE CHECKED ON SITE.

Tiled roof to match main roof of The Thatch

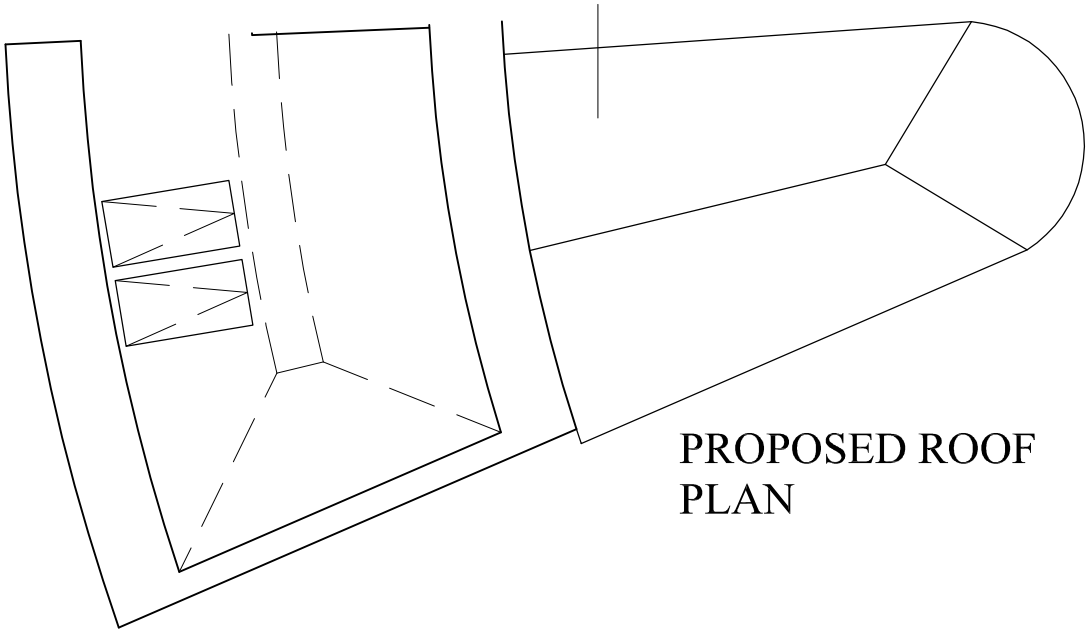

PROPOSED ROOF PLAN

Glazed conservatory roof

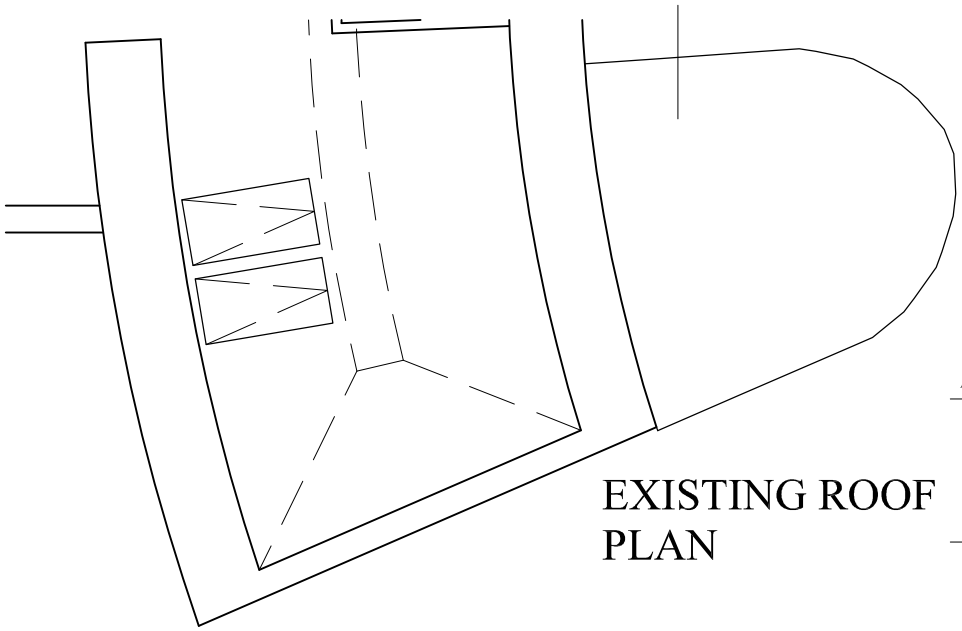

EXISTING ROOF PLAN

Rev	Description	Date	By

SCALE 1:100

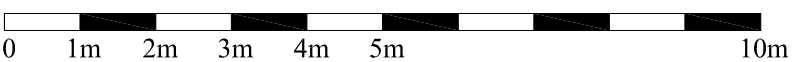

Dwg Title	Existing/Proposed Plan The Thatch Nottingham Road Woodlinken Langley Mill Notts, NG16 4HG
Client	Mr R Dunn
Scale	1:100@A4
Date	Feb '21
Drawing No.	Tha-05 Rev
Issue	PLANNING

Copyright 2021