ALL DIMENSIONS TO BE CHECKED ON SITE.

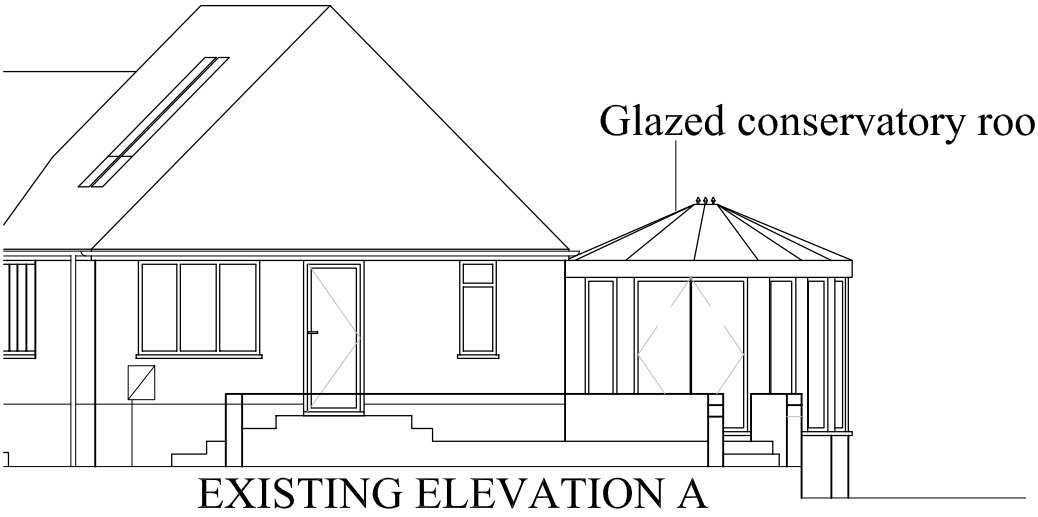


EXISTING ELEVATION A

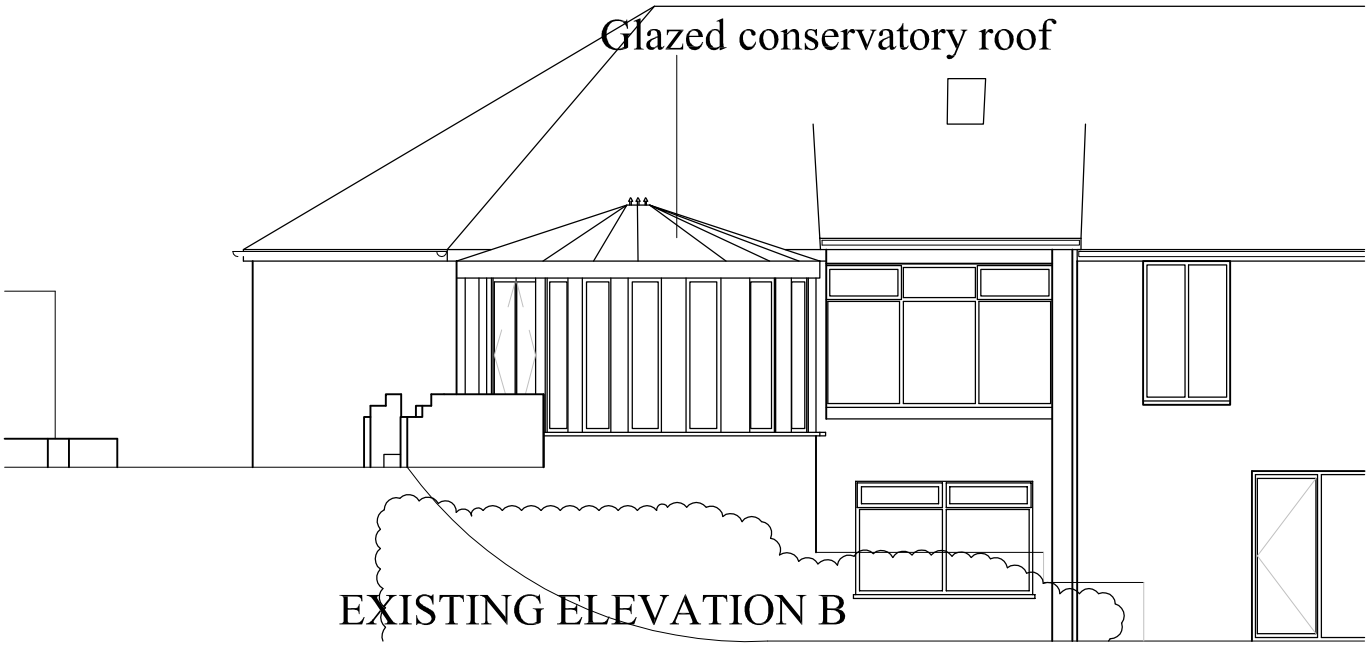


EXISTING ELEVATION B

EXISTING ELEVATION C

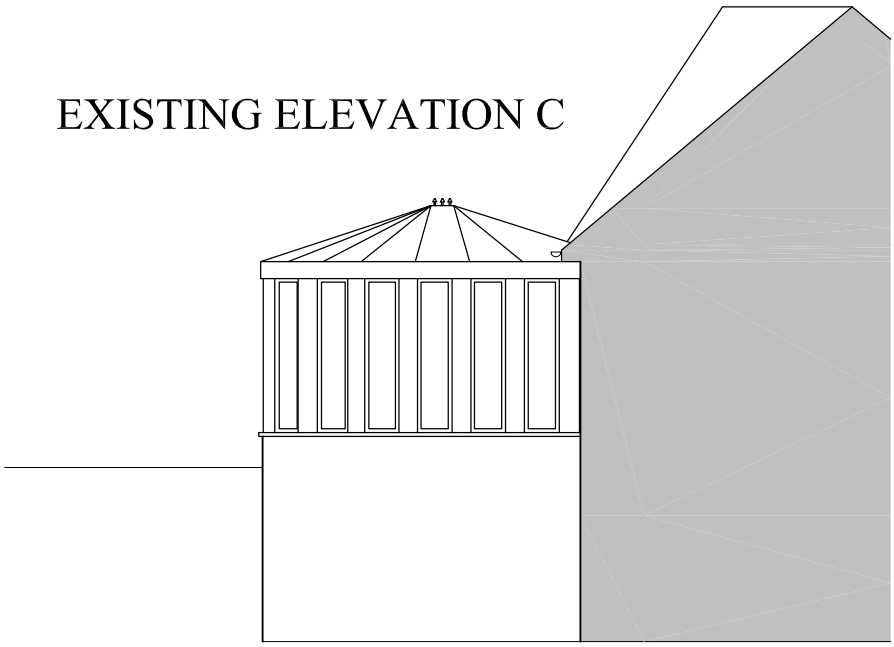

SCALE 1:100

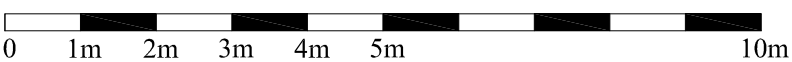


| Rev | Description | Date | By |
|---|---|---|---|

| | |
|---|---|
| DWG TITLE | EXISTING ELEVS<br>THE THATCH<br>NOTTINGHAM ROAD<br>WOODLINKEN<br>LANGLEY MILL<br>NOTTS, NG16 4HG |
| Client | MR R DUNN |
| SCALE | 1:100@A4 |
| DATE | FEB '21 |
| DRAWING NO. | THA-06 REV |
| ISSUE | PLANNING |

Copyright 2021