ALL DIMENSIONS TO BE CHECKED ON SITE.

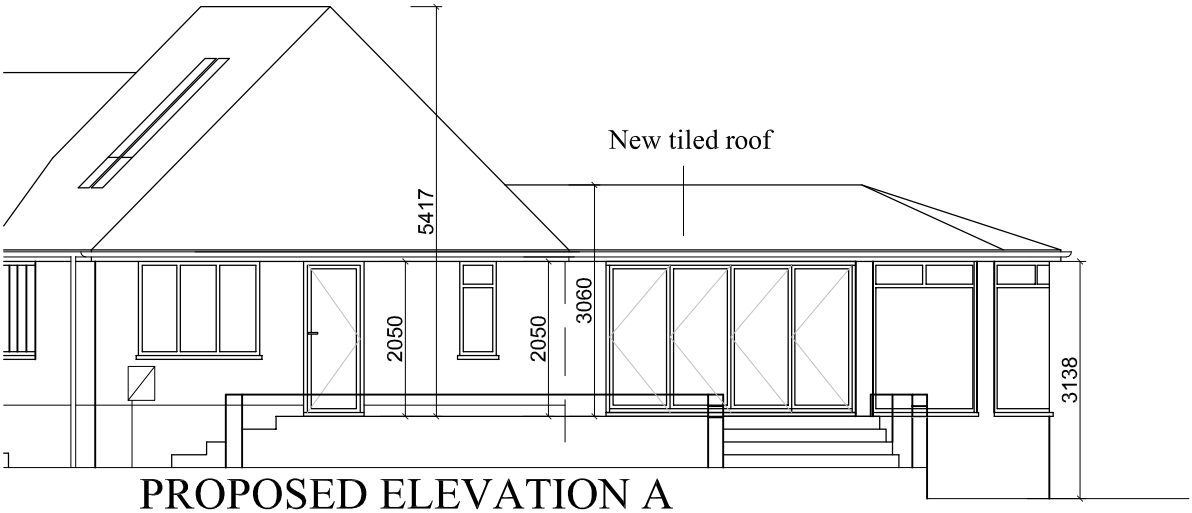

PROPOSED ELEVATION A

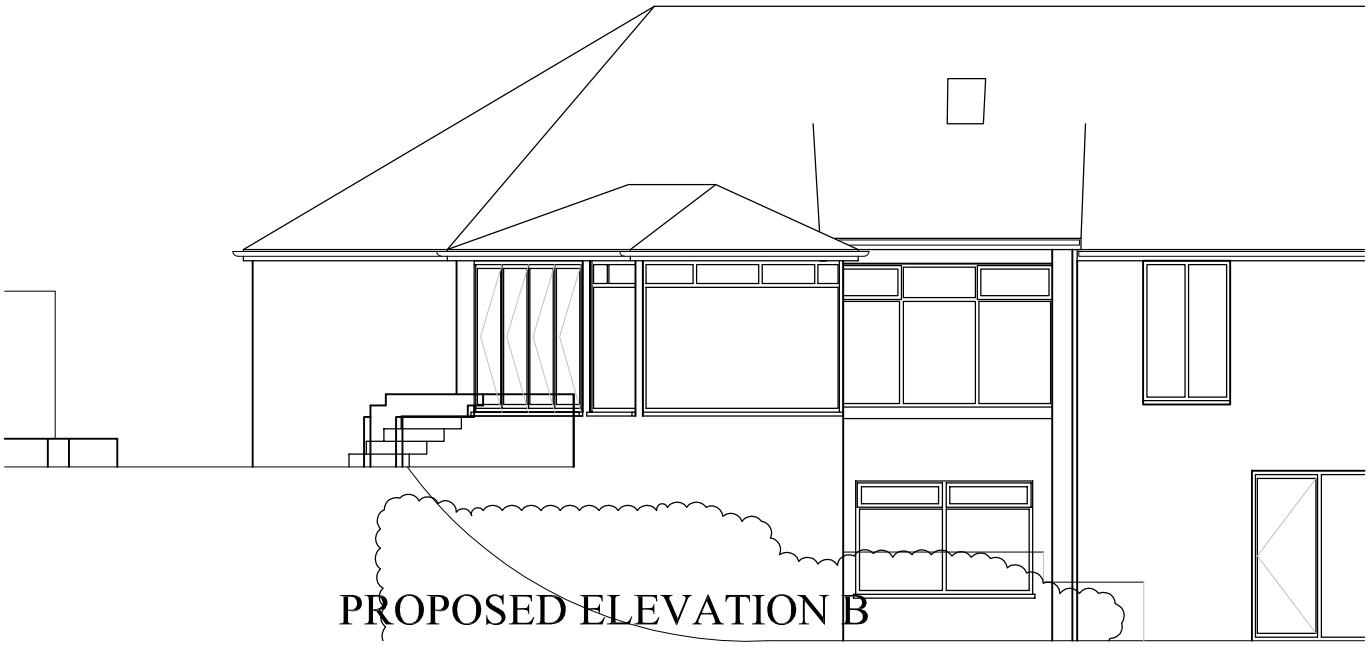

PROPOSED ELEVATION B

PROPOSED ELEVATION C

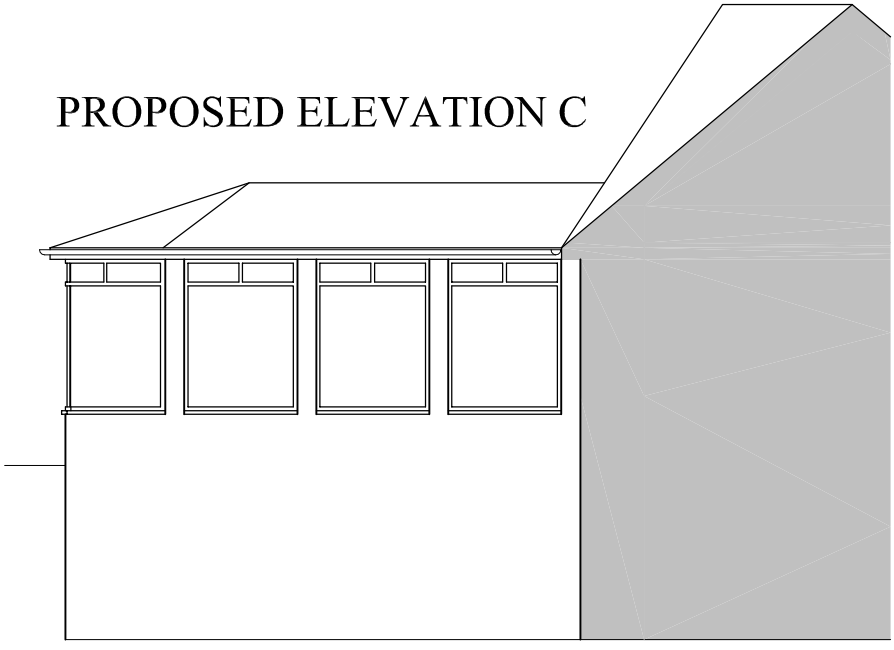

SCALE 1:100

0 1m 2m 3m 4m 5m 10m

Rev	Description	Date	By

DWG TITLE	PROPOSEED ELEVS THE THATCH NOTTINGHAM ROAD WOODLINKEN LANGLEY MILL NOTTS, NG16 4HG
Client	MR R DUNN
SCALE	1:100@A4
DATE	FEB '21
DRAWING NO.	THA-07 REV
ISSUE	PLANNING

Copyright 2021