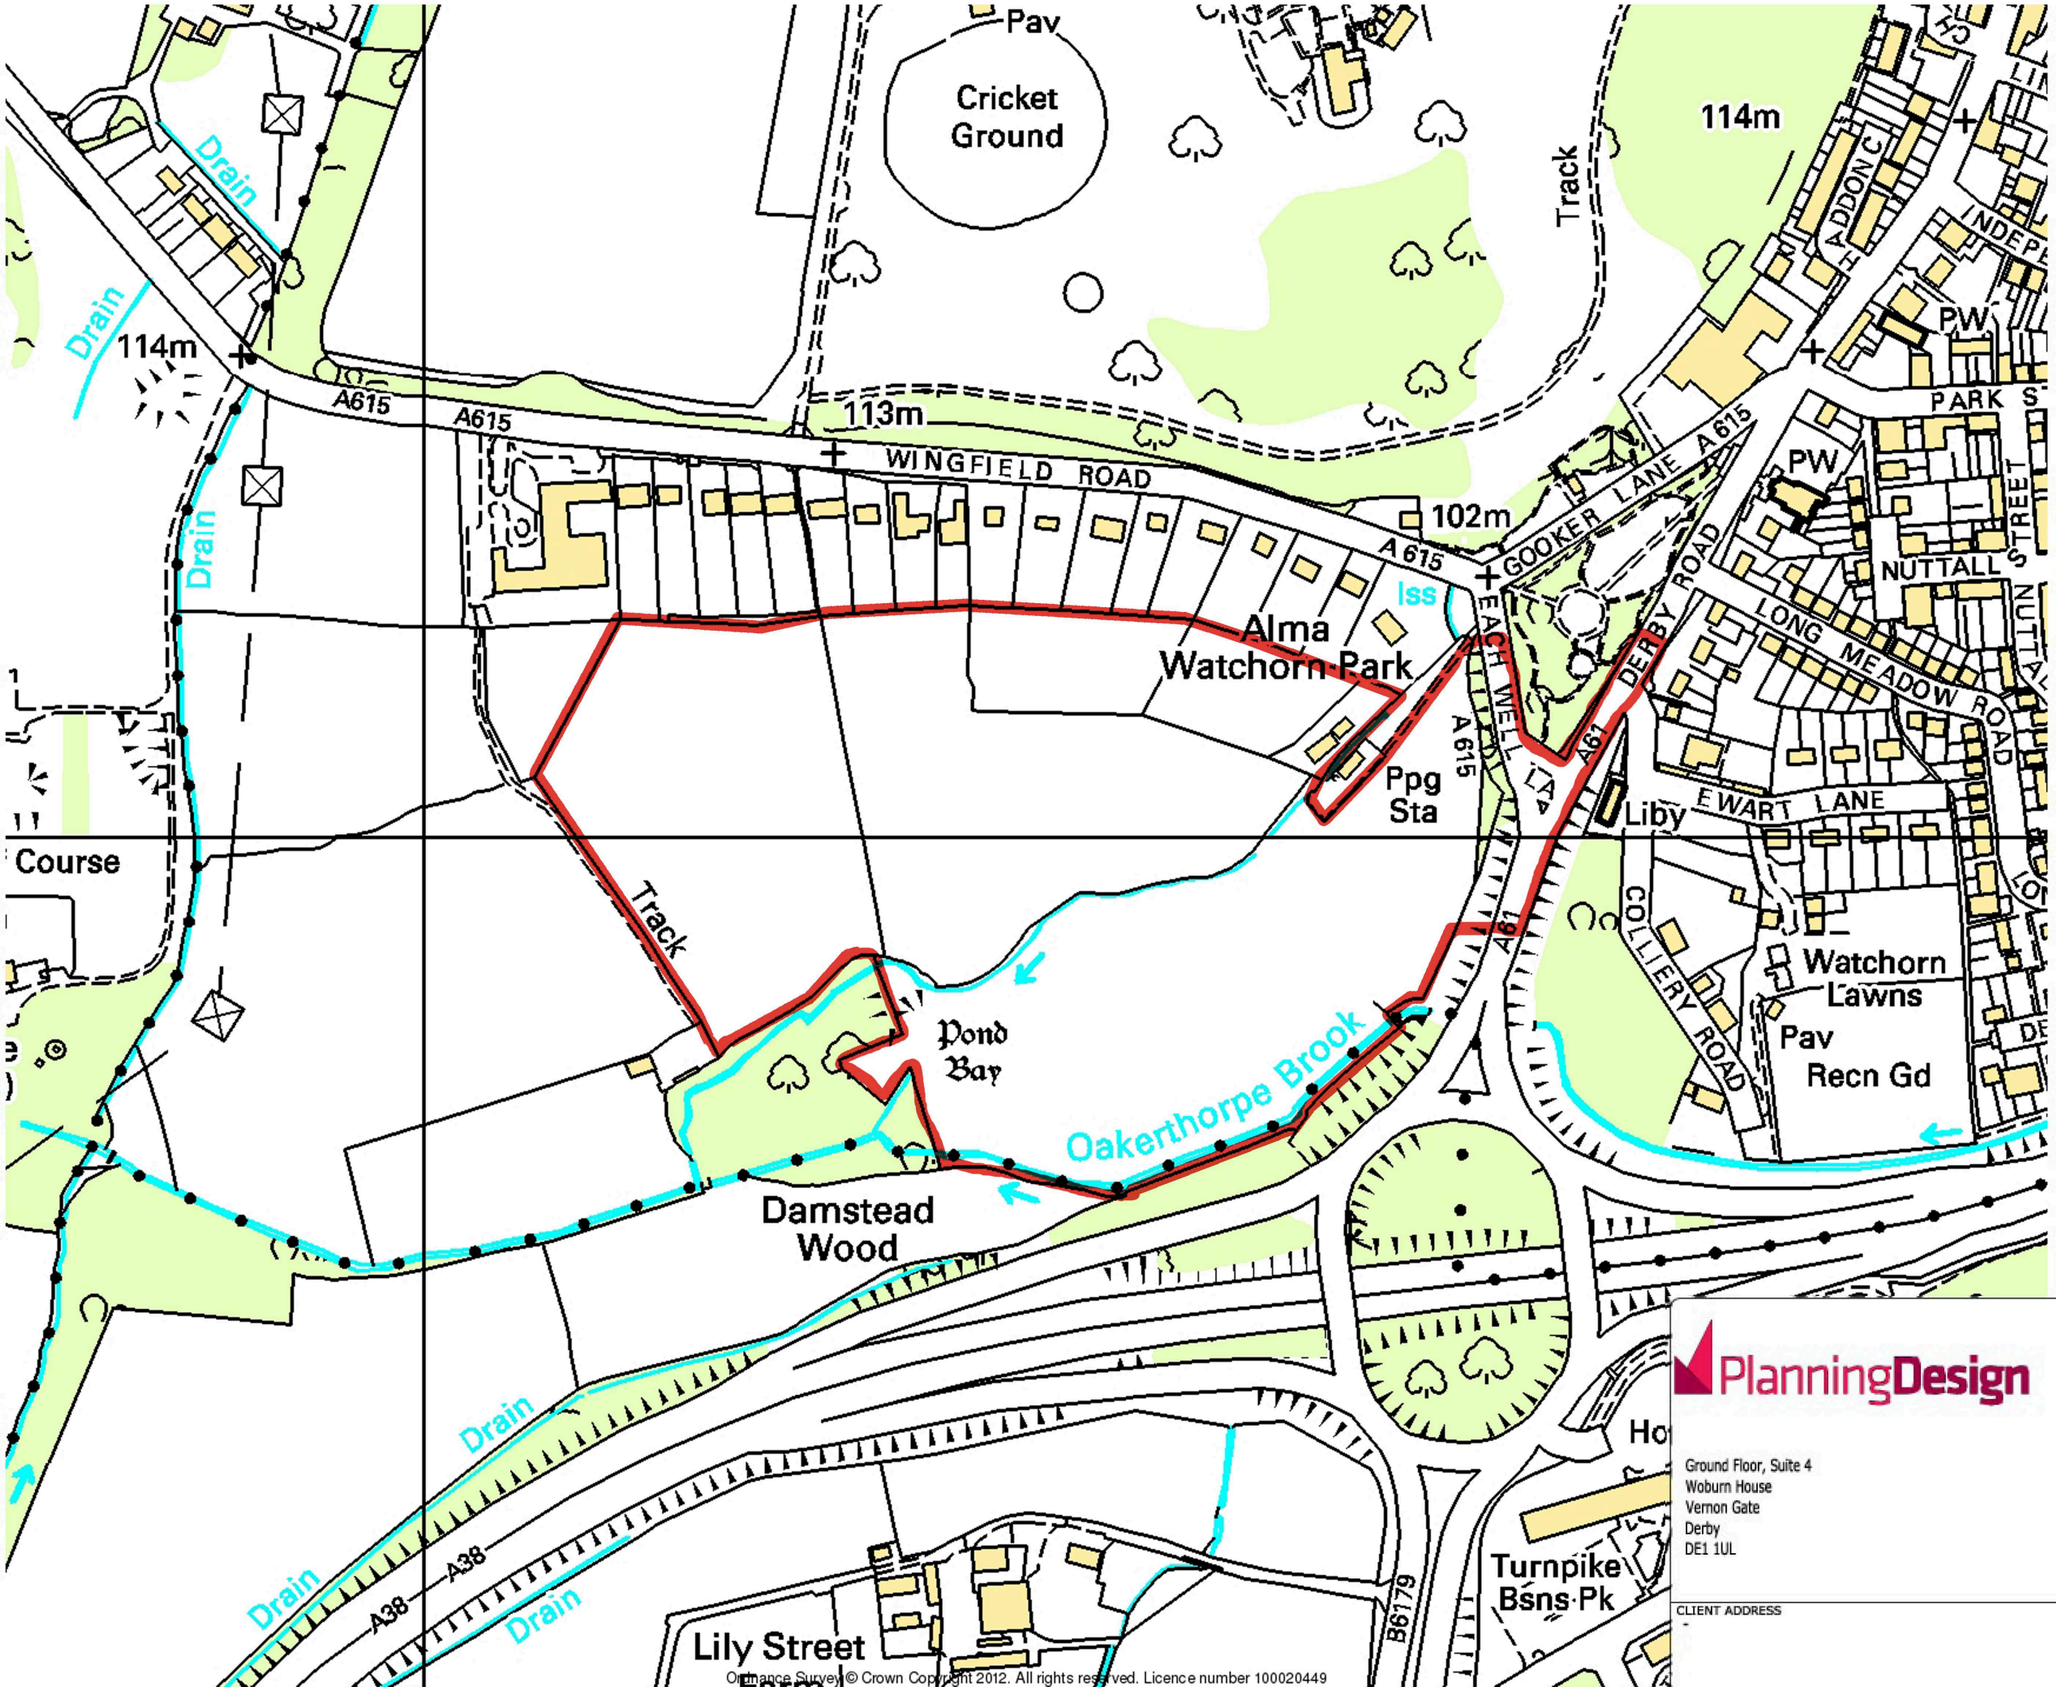

Ordnance Survey © Crown Copyright 2012. All rights reserved. Licence number 100020449

PlanningDesign

Ground Floor, Suite 4
Woburn House
Vernon Gate
Derby
DE1 1UL

CLIENT ADDRESS
-

PROJECT DESCRIPTION:
- Development for up to 149 dwellings, public open space and wildlife areas

DRAWING TITLE:
- Location Plan

DRAWN BY:
- ME

DRAWING NUMBER:	REVISION:
- 001	- B

SCALE:	DATE:
- 1-2500@A2	- 26-02-13

DRAWING REF:
- 797-001