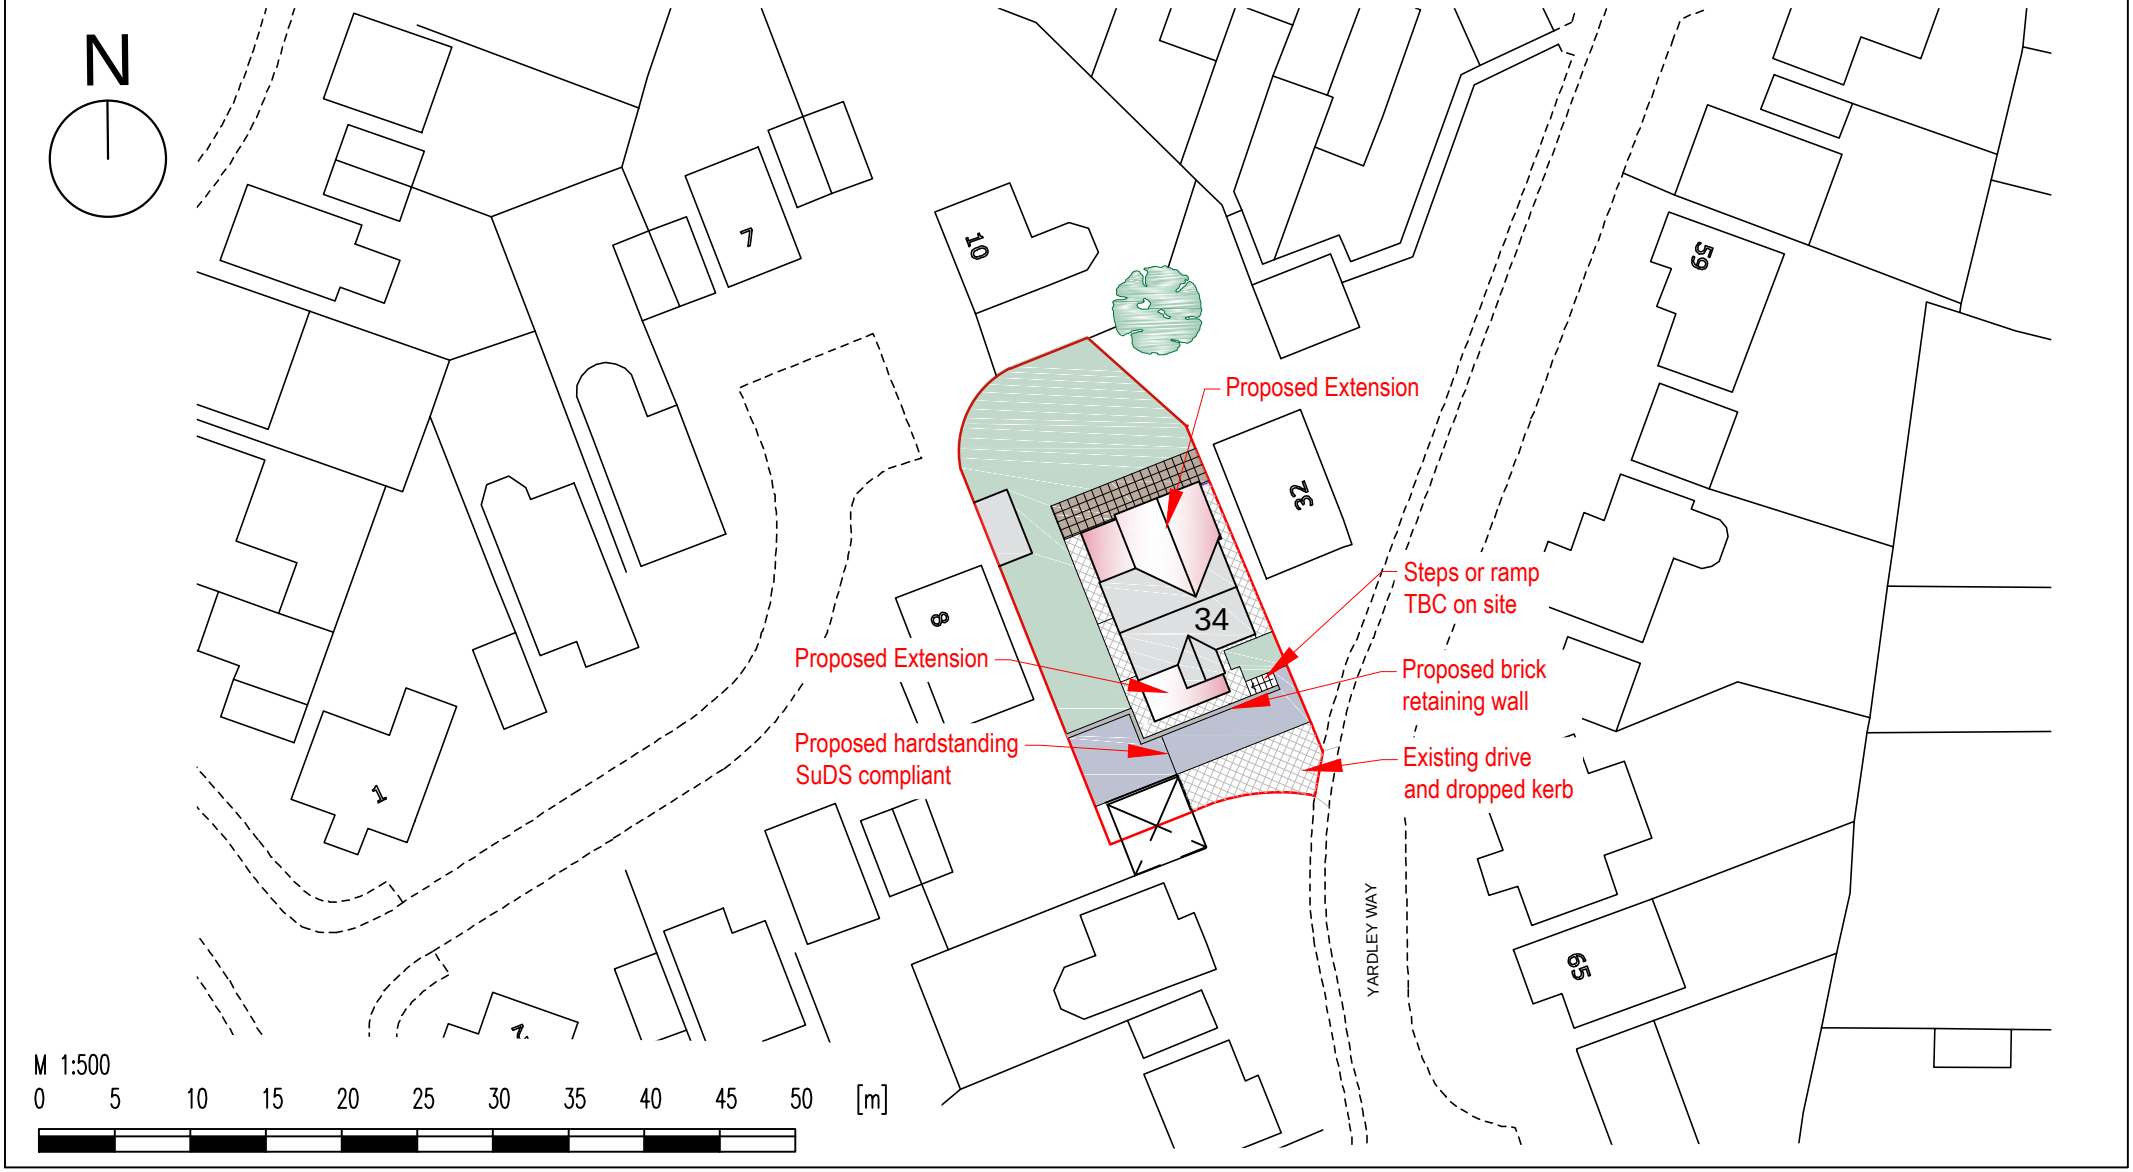


Revision notes:		
Rev:	Date:	Notes:

Drawn by: MRF

Client: Vincent Cundy
34 Yardley Way Belper DE56 0ES

Project: Extensions and alterations

Drawing Title: Site Plan

Date: 04/01/2021

Scale @ A4: 1:500

Job Number: 2347-04

Architecture First
Trading Name of
Heritage First Ltd
80 Station Road
Mickleover
Derby
DE3 9GJ
t: 01332 510225 - e: hello@h1st.co.uk - w: architecturefirst.co.uk