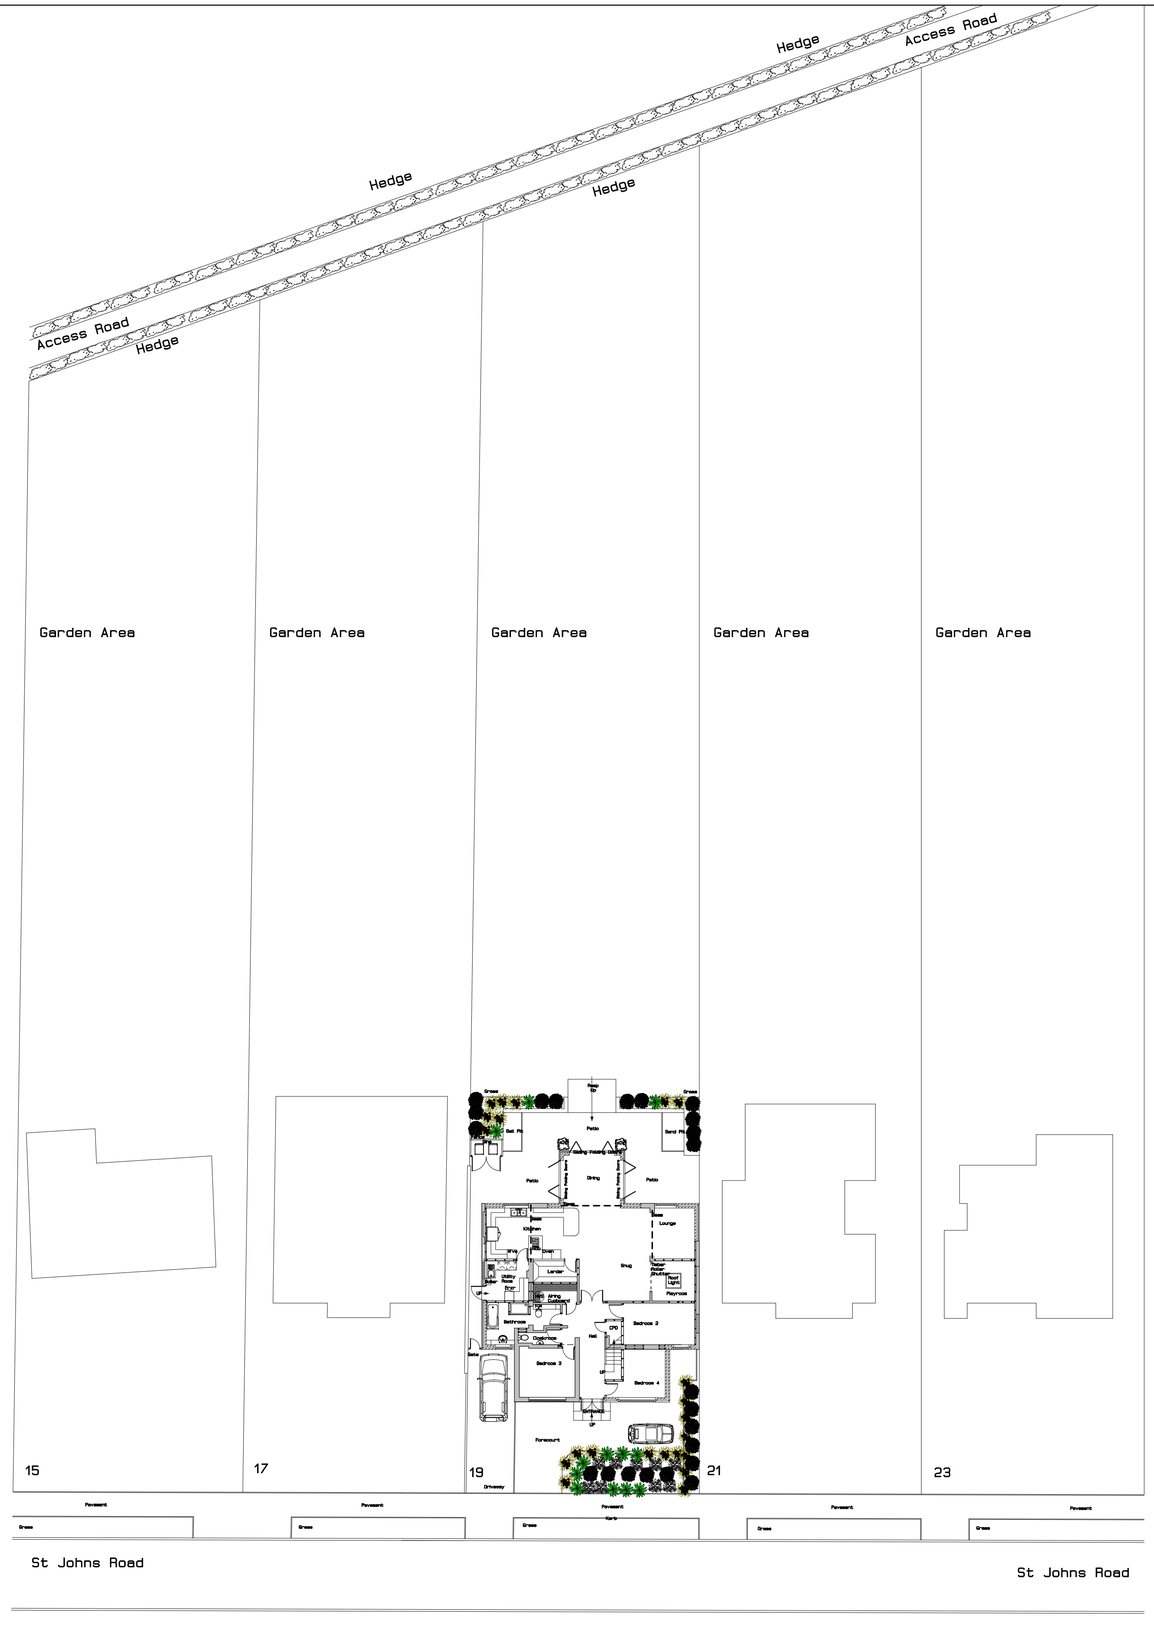


Notes:

REV.	DATE	

Glover & Company Design
127 Lambley Lane
Burton Joyce
Nottinghamshire
NG14 5BN
Telephone: 07860 217887
Email: mail@gloverco.uk.com

Client
Mr & Mrs E Dumelow

Job Title
19 St Johns Road
Smalley
Derbyshire
DE7 6EG

Drawing Title
Block Plan

No part of this drawing may be reproduced whatsoever without written permission of Glover & Company

Scale	Date	Drawn by
1:200 @ A1	11.03.2021	JTHG

All dimensions to be checked on site before any work commences. Any discrepancies to be reported to the supervising officer.

Drawing No.	Rev.
20.14 / 05	

© copyright.