
The copyright of this drawing is vested with Corstorphine + Wright Ltd and must not be copied or reproduced without the consent of the company.

Figured dimensions only to be taken from this drawing. DO NOT SCALE. All contractors must visit the site and be responsible for checking all setting out dimensions and notifying the architect of any discrepancies prior to any manufacture or construction work.

NOTES:

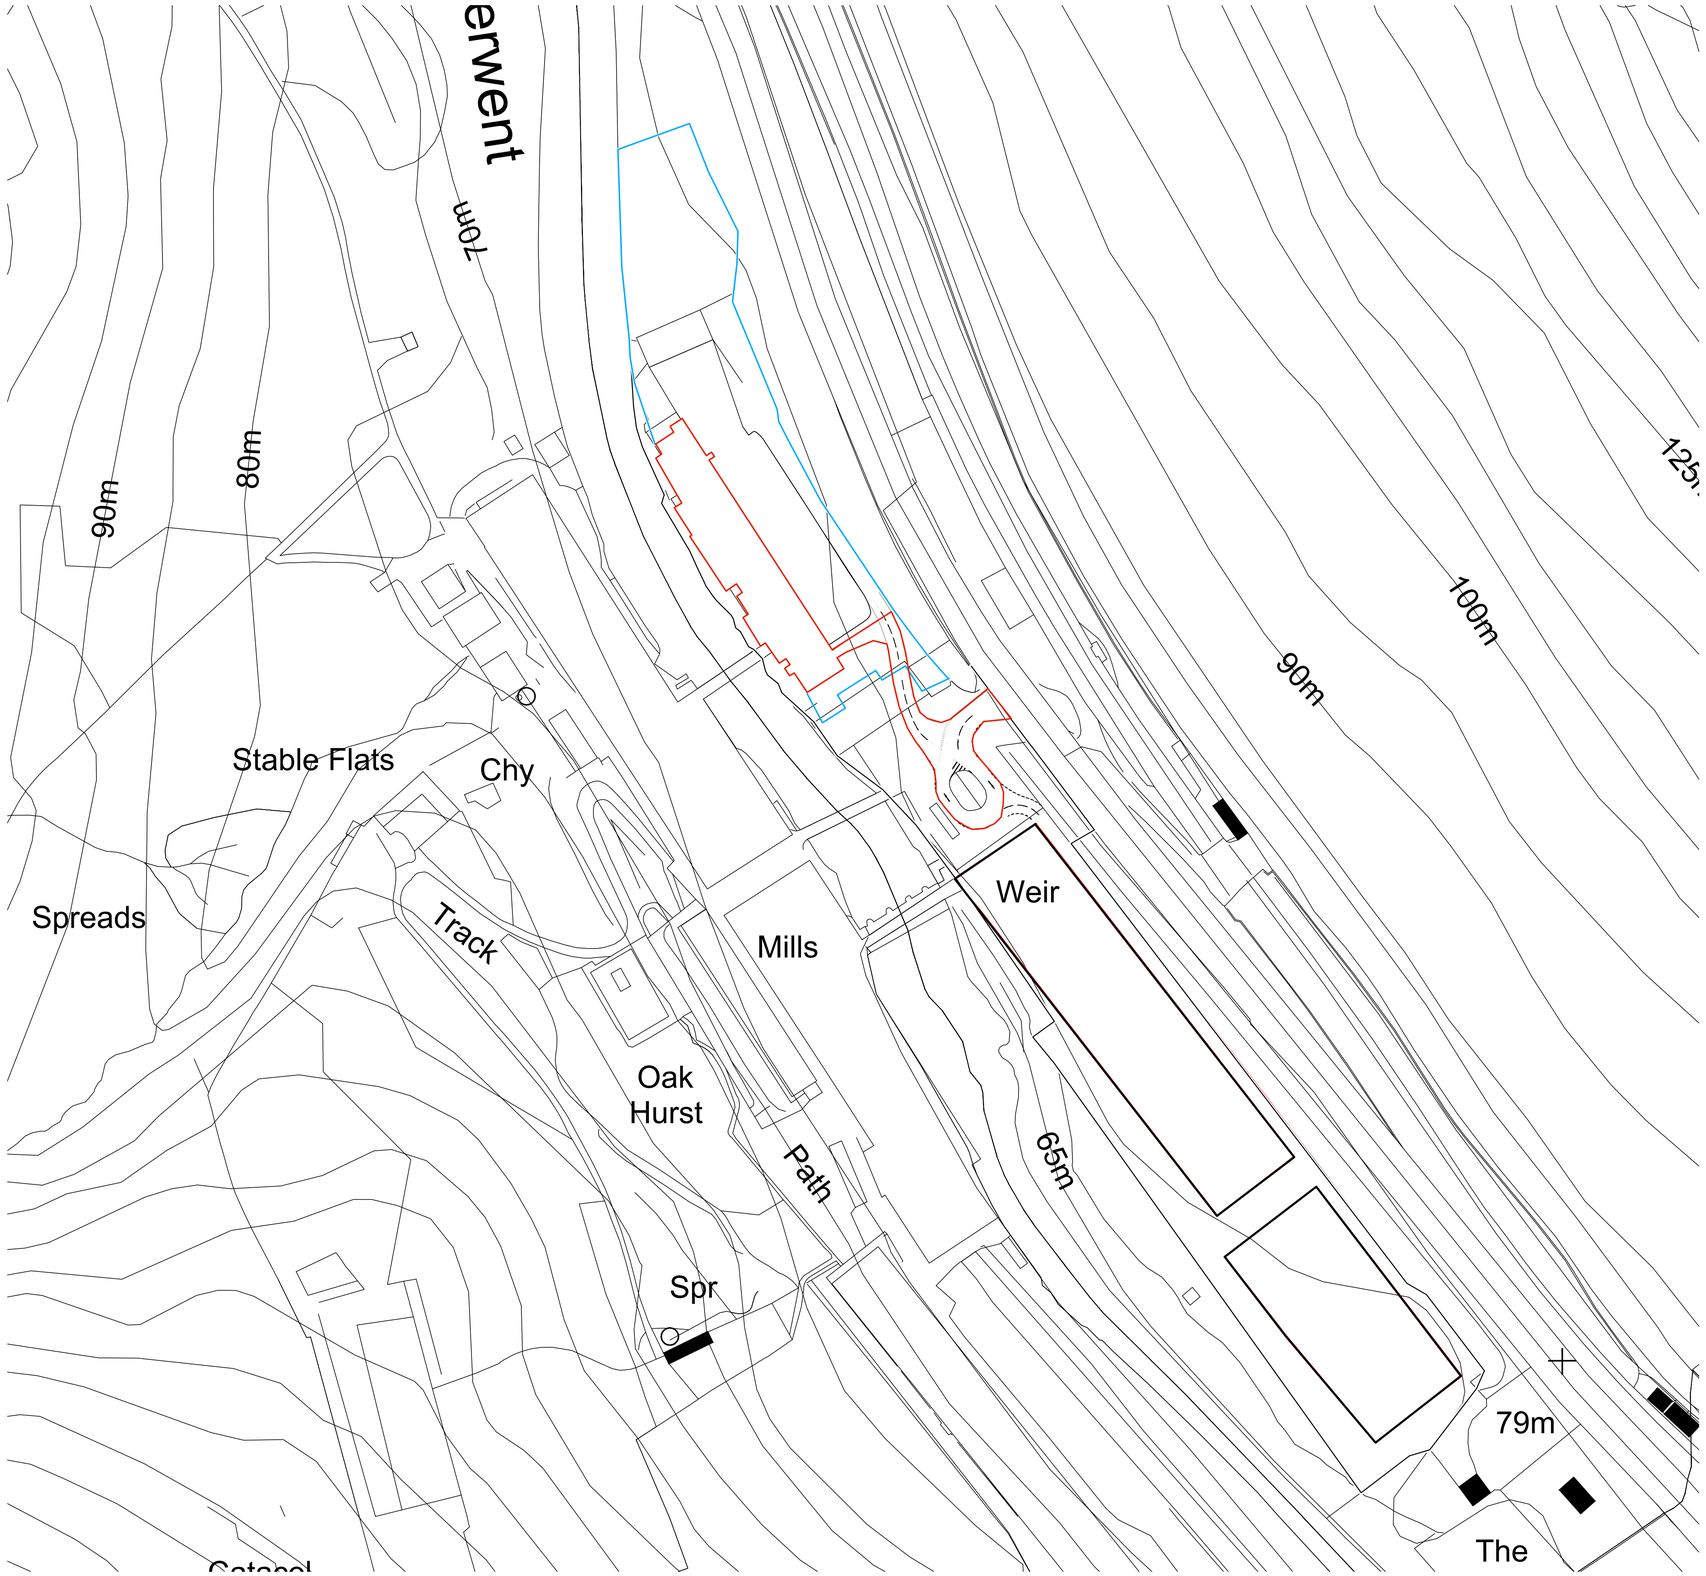

1 PROPOSED SITE BOUNDARY
1:1250

REV	DATE	NOTES	CHK
02	09/03/21	Site Boundary Amended.	RE
01	22/05/19	Existing buildings on the site ommited from site boundary line	RE

PLANNING

Client
THE GREAT BRITISH CAR JOURNEY LTD

Project
AMBERGATE MOTOR HERITAGE CENTRE

Drawing Title
SITE BOUNDARY LINE

Drawn	Checked	Paper Size	Scale	Date
LS	RE	A1	1:1250	22/02/19

Project No.	Drawing No.	Revision
18642	0002	02

CORSTORPHINE +WRIGHT ARCHITECTS
London
Warwick
Birmingham
Manchester
Leeds
Newcastle
Glasgow
Canterbury
Dublin
The Stables Paradise Wharf Ducie Street Manchester M1 2JN