
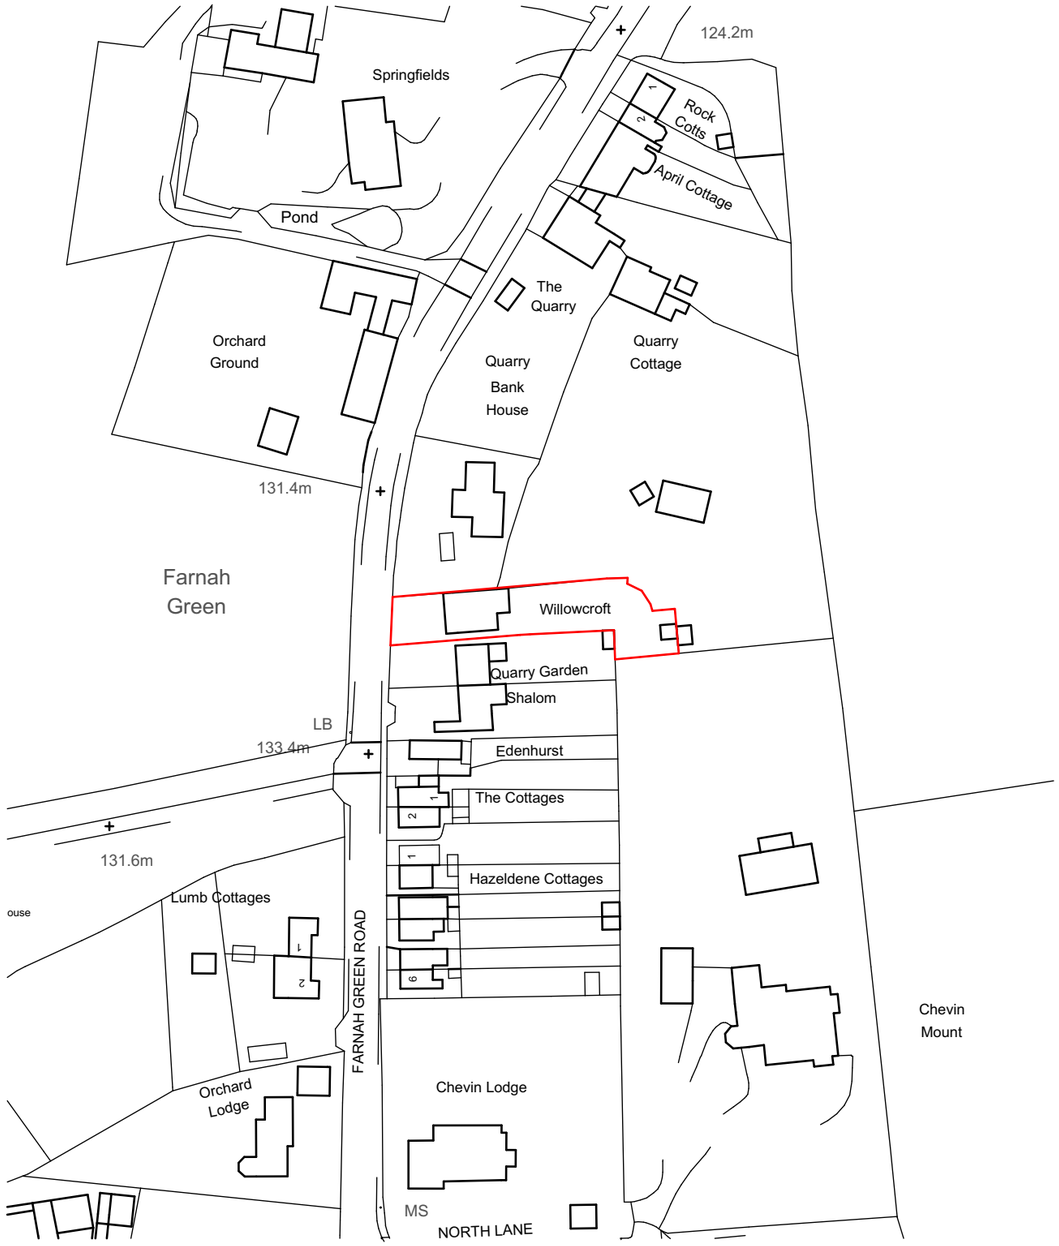


Existing Site Location Plan Scale 1:1250

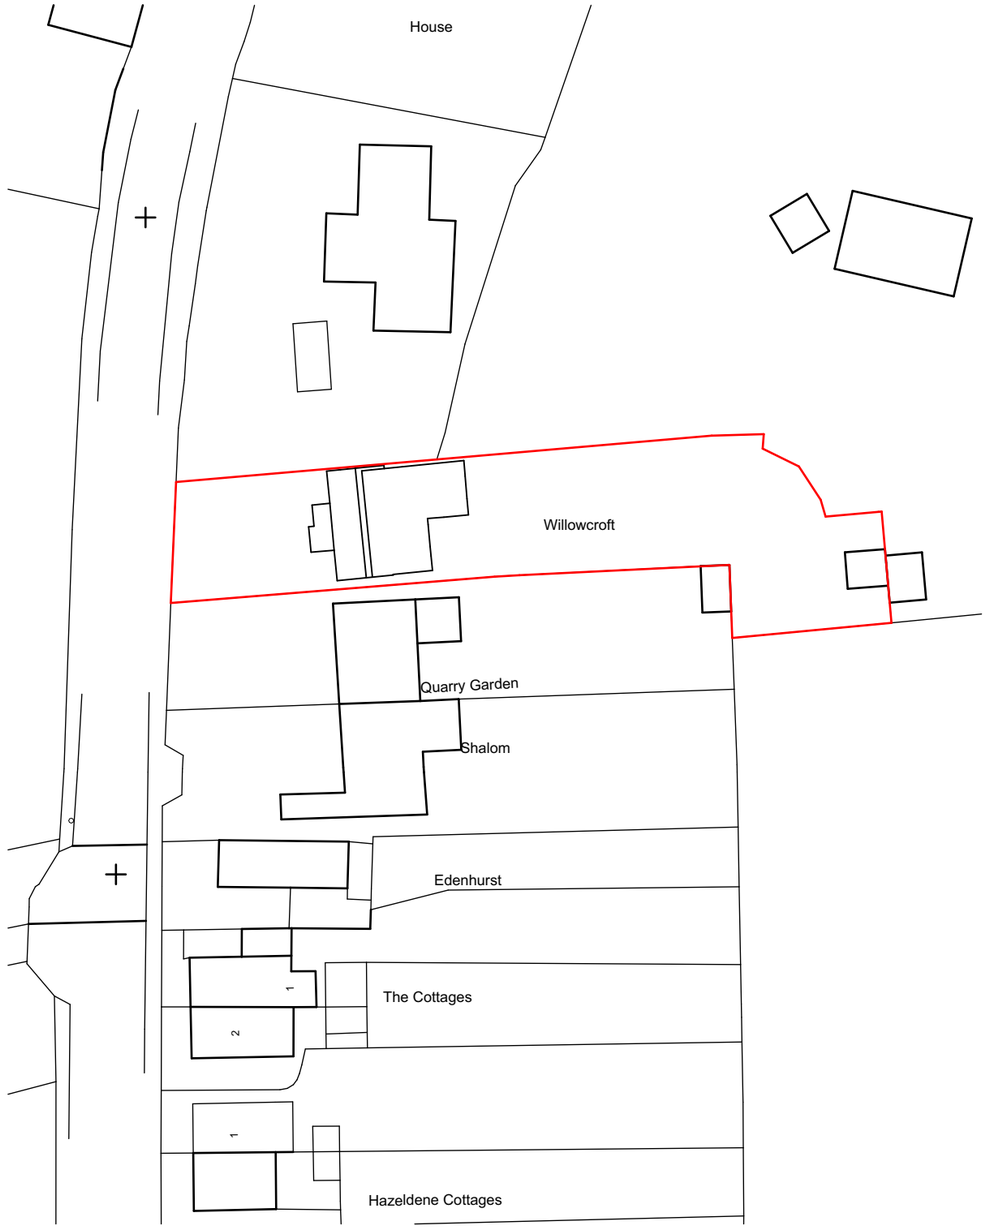

Proposed Block Plan Scale 1:500

Notes:
Copyright retained in accordance with the copyright design and patents act 1988. Dimensions must not be scaled from this drawing. The contractor is to check and verify all building and site dimensions before work is commenced. The Contractor is to check and verify with all Statutory Authories and Employer the local and condition of any underground or overhead services or confirm that none exist prior to work commencing on site.

Rev	Description	Date

SWAIN ARCHITECTURE
W: www.swainarchitecture.com
E: info@swainarchitecture.com
T: 0115 9727685
Mohan Business Centre, Tamworth Road, Long Eaton, Nottingham, NG10 1BE

Client: Mr J. Morris
Project: Willcroft, Farnah Green, Belper, DE56 2UP
Drawing: Proposed Site Location and Block Plan
Number: 19.185-S03.04
Date: December 2019
Paper Size: A3 Scale: 1:100
Drawn By: CD Checked By: IR