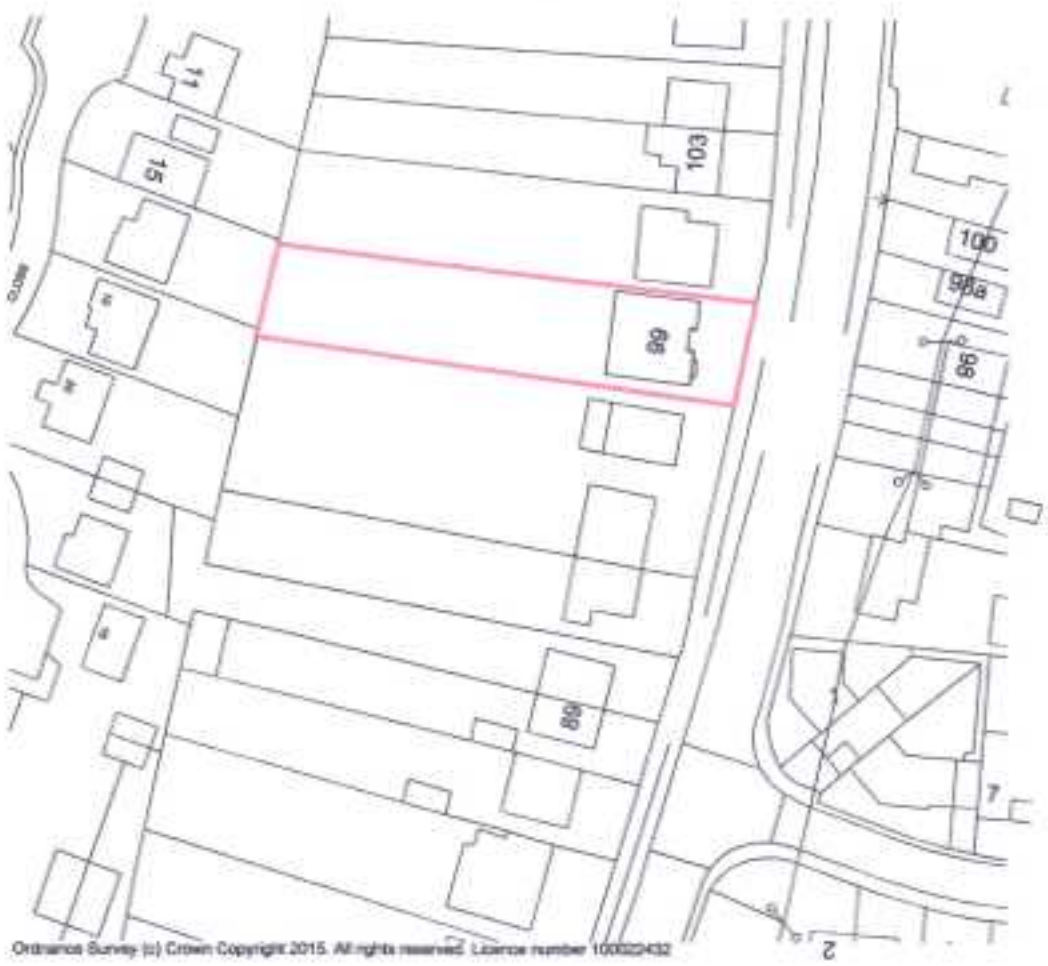

Location Plan
Scale: 1 : 1250



Site Plan
Scale: 1 : 500

	Project: 99 Over Lane, Belper, DE56 0HN
	Sheet Title: Site Plan Existing

Scale:	Size:	Project No:	Drwg No:	Rev:
As Shown	A4		001	1