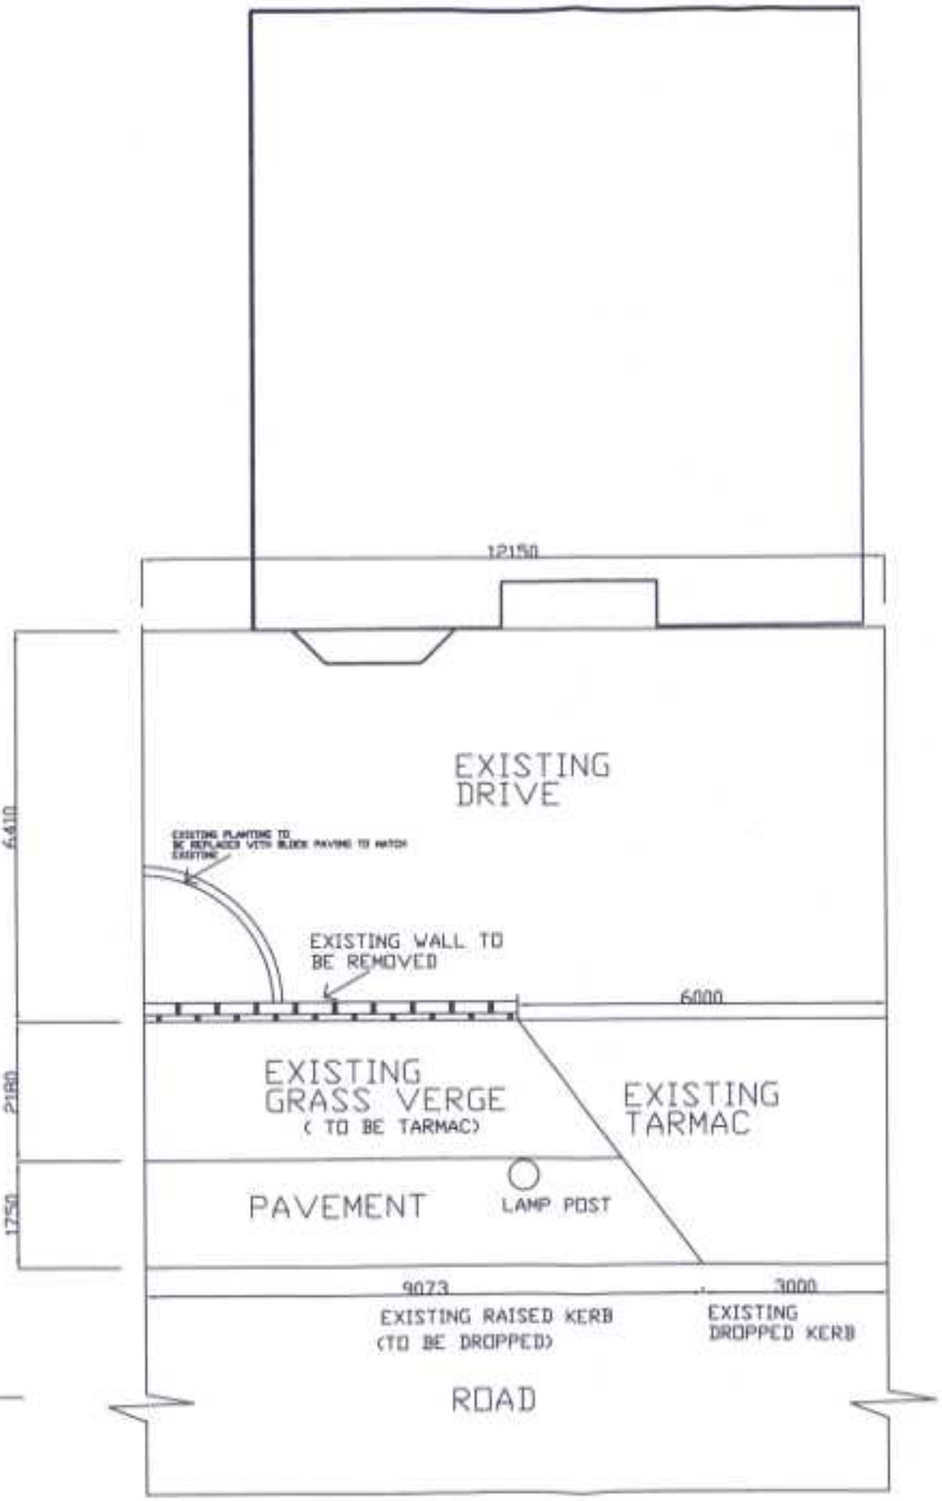

front of house plan

Scale 1 : 100

Client
Mrs R Lambert
99 Over Lane, Belper,
Derbyshire, DE56 0HN

Title
Front of house
dropping of kerbs onto road
to form wider access

Drawn by	Date	Index No.
RL	March 2021	

Scales
1:100 Paper Size A3

Drawing No: dr-001 | Revision