Sash replacement window

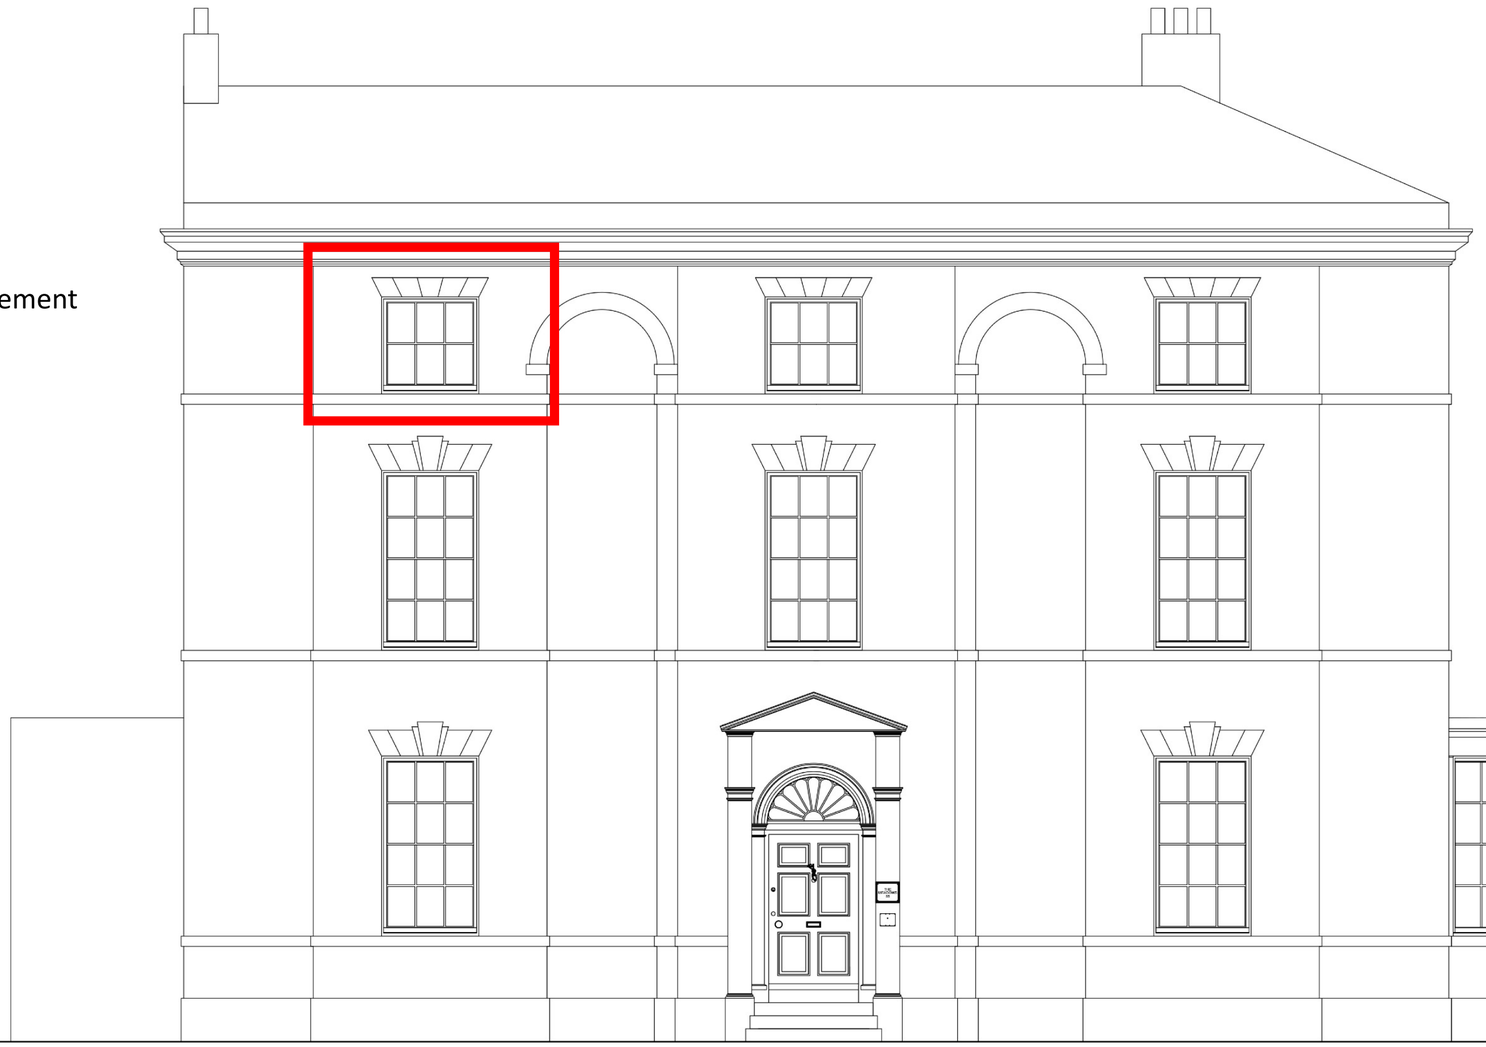

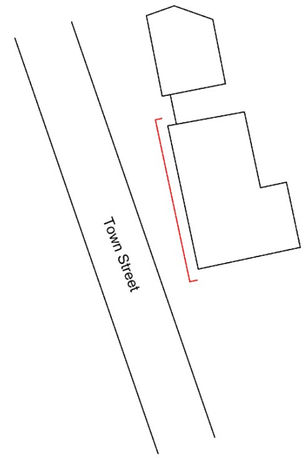

Planning application name
Timber replacement sash window

55 Town Street Duffield Belper DE56 4GG	Western Elevation Scale 1:50 @ A2 19/03/2019 Drawing 1/3
	Drawings by Wilf Horton (WilfHorton@gmail.com) Student of Architecture at the University of Liverpool