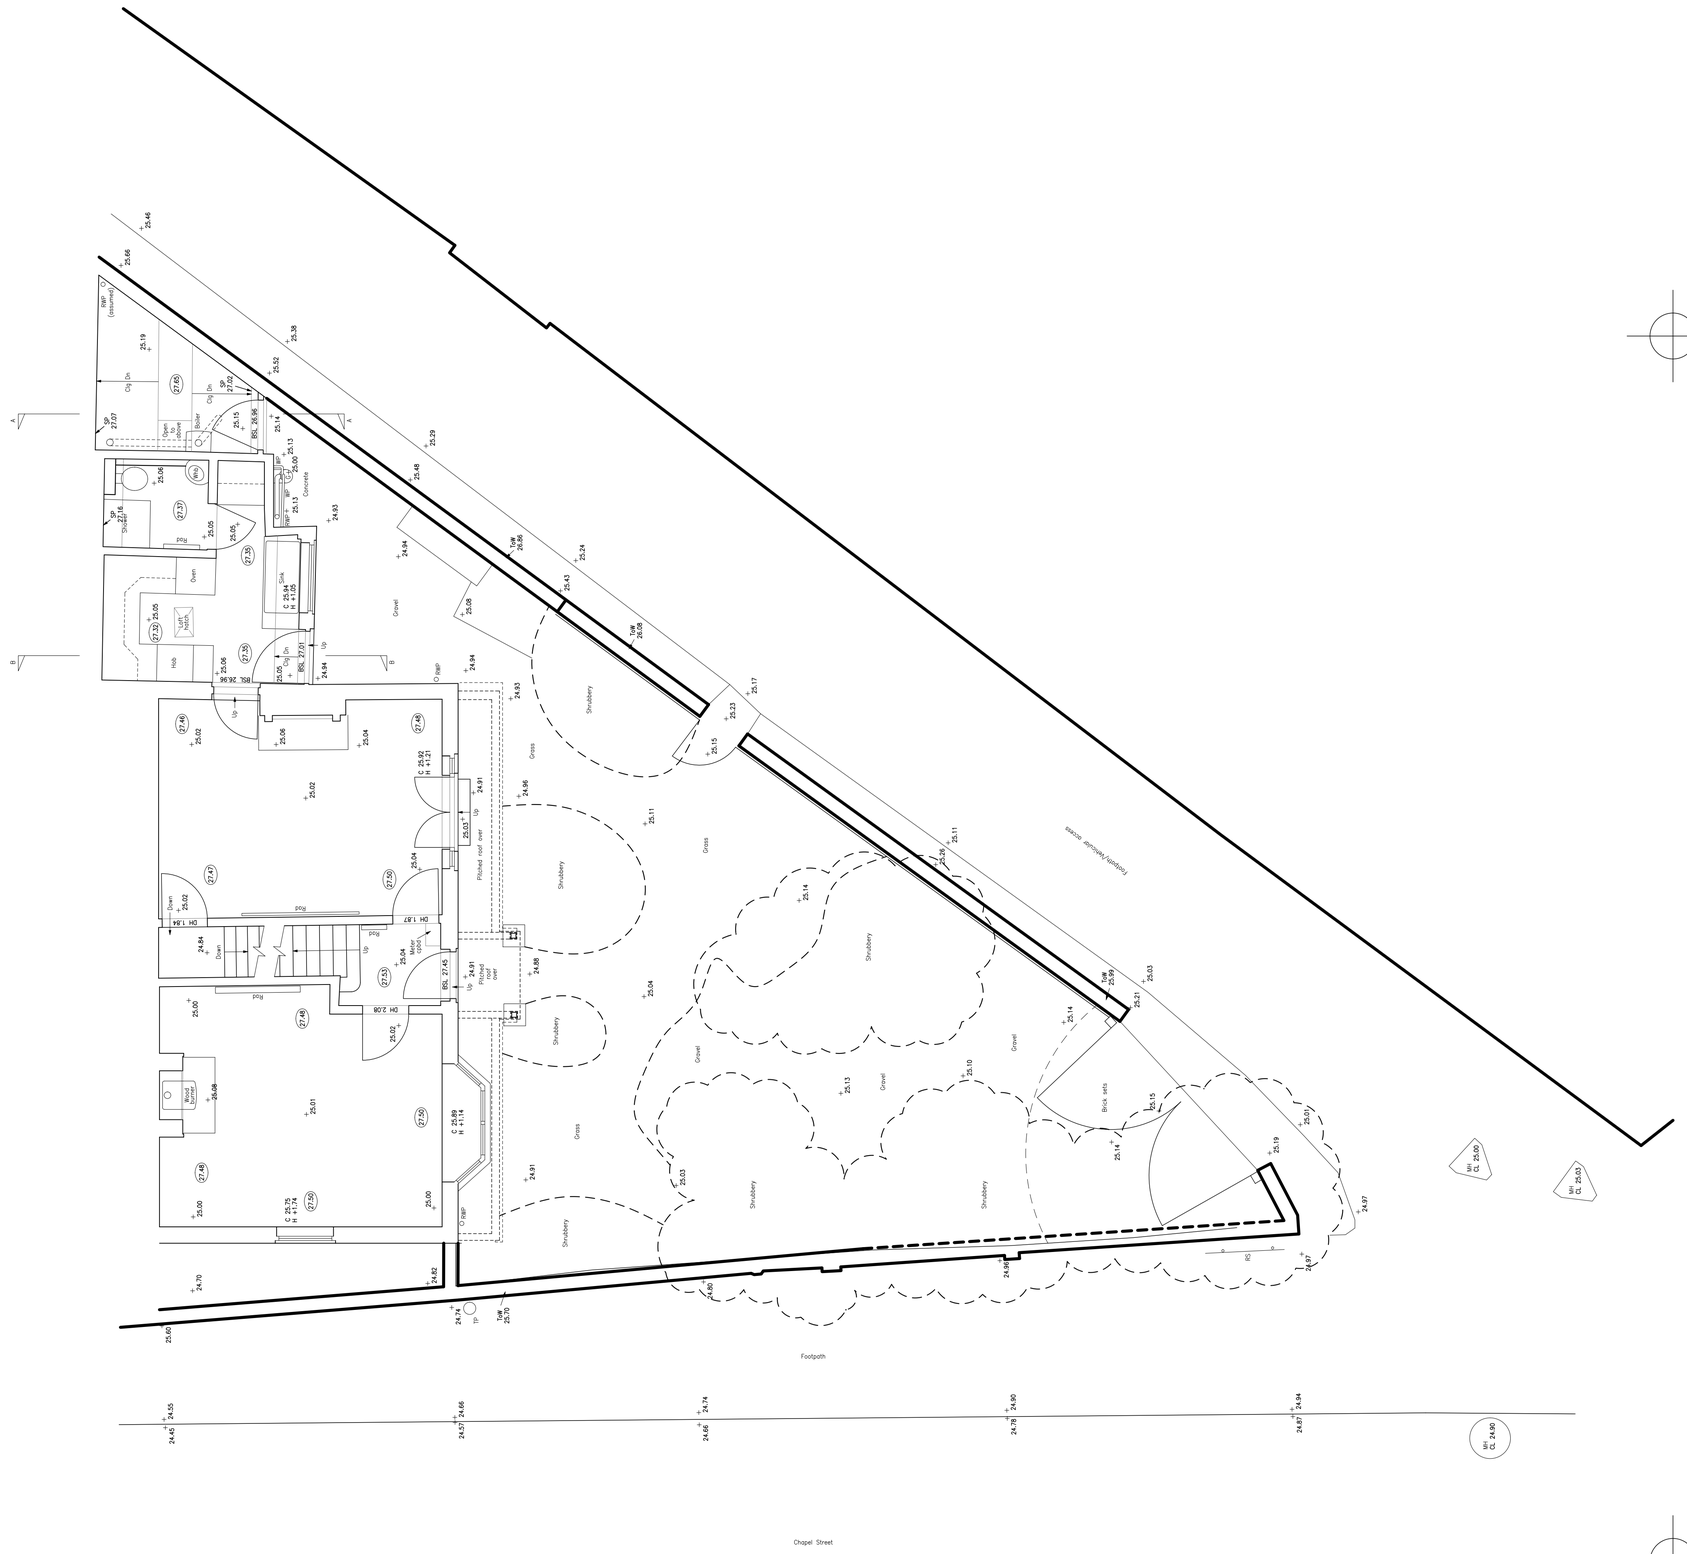


GA PLANS & ELEVATIONS
SCALE 1:50 @ A1

PLEASE NOTE: THESE DRAWINGS ARE FOR INFORMATION AND MUST NOT BE USED FOR CONSTRUCTION

This drawing, electronic file & content is copyright of the designer. All rights reserved. You may not, except with our express written permission, copy, distribute or commercially exploit the content. Nor may you transmit it or store it in a website or other form of electronic retrieval system.

Do not scale from this drawing. All dimensions to be checked onsite prior to commencement of works.

Derbyshire Land & Building Surveys

Paper Scale Check 0 10 20 50 mm

SURVEY DRAWINGS

client
Donna Brooks

job proposals
4, Chapel Street, Kilburn

drawing name
Existing Plan

drawing scale
1:50 @ A1

drawing reference
DLB2132-01

project
DLB2132

date
Feb 2021