




GARDEN ELEVATION


GARDEN ELEVATION WITH FURNITURE

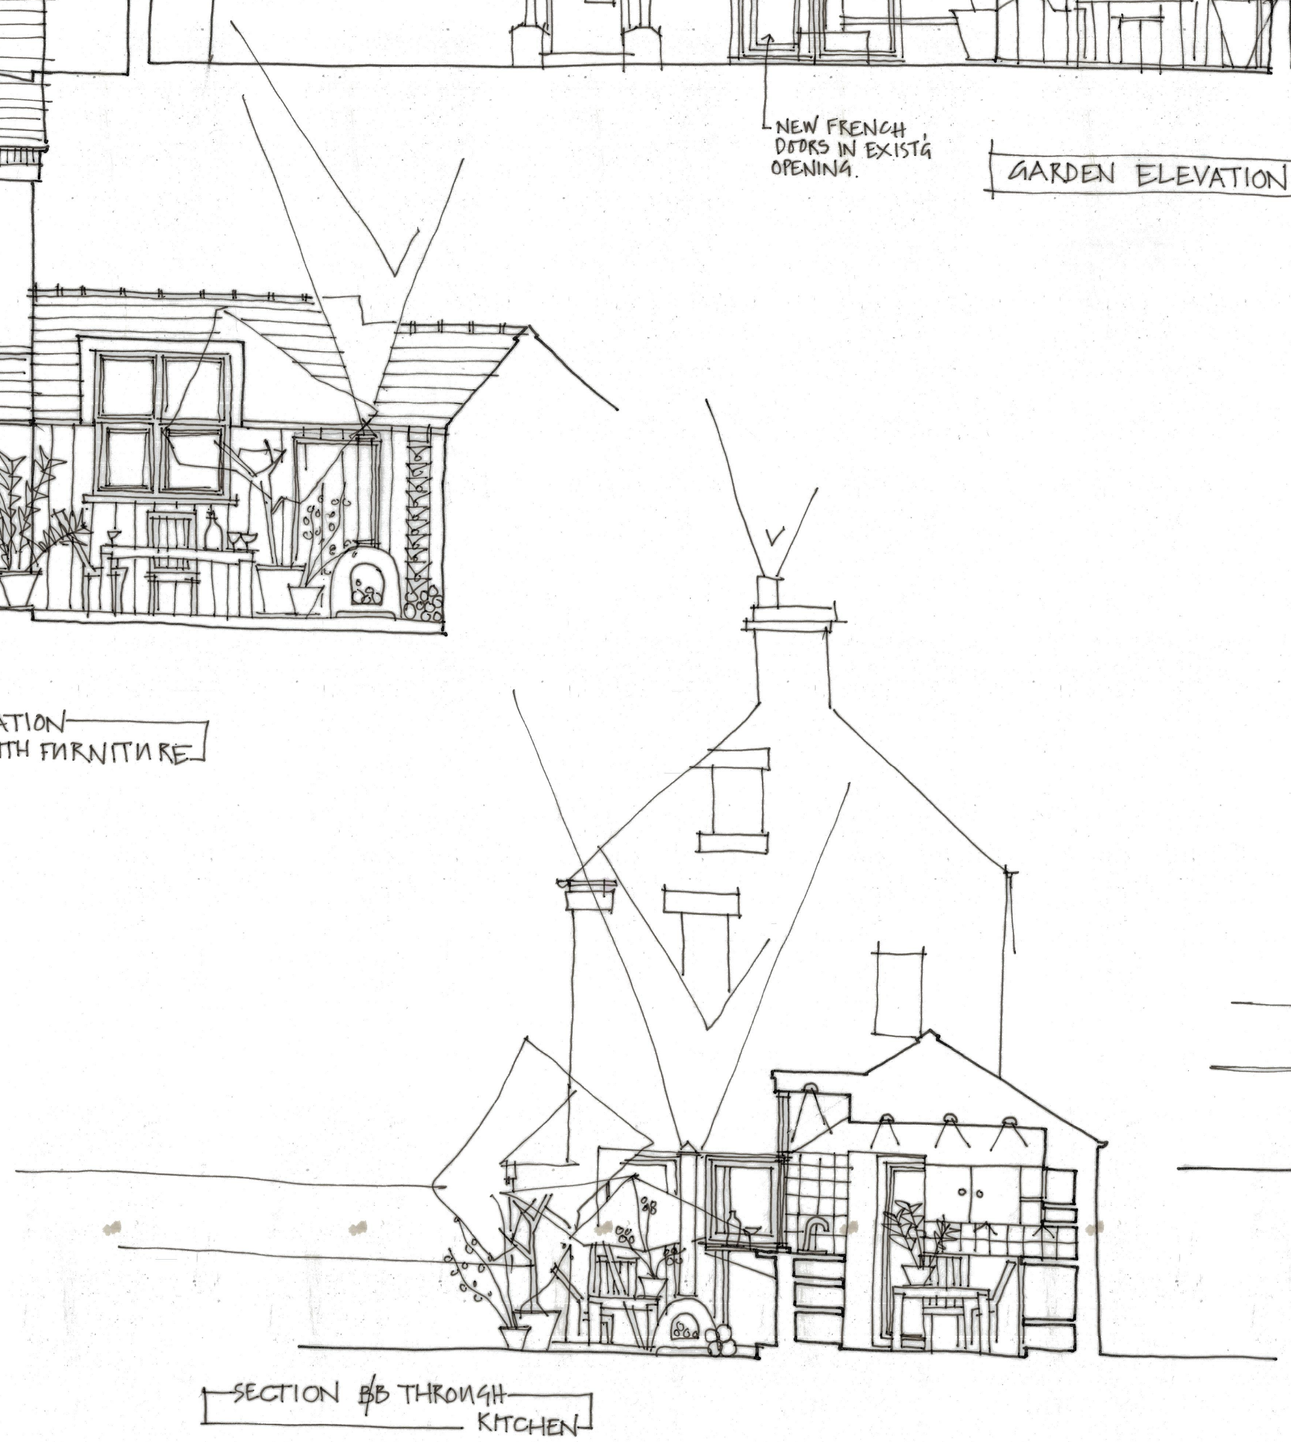

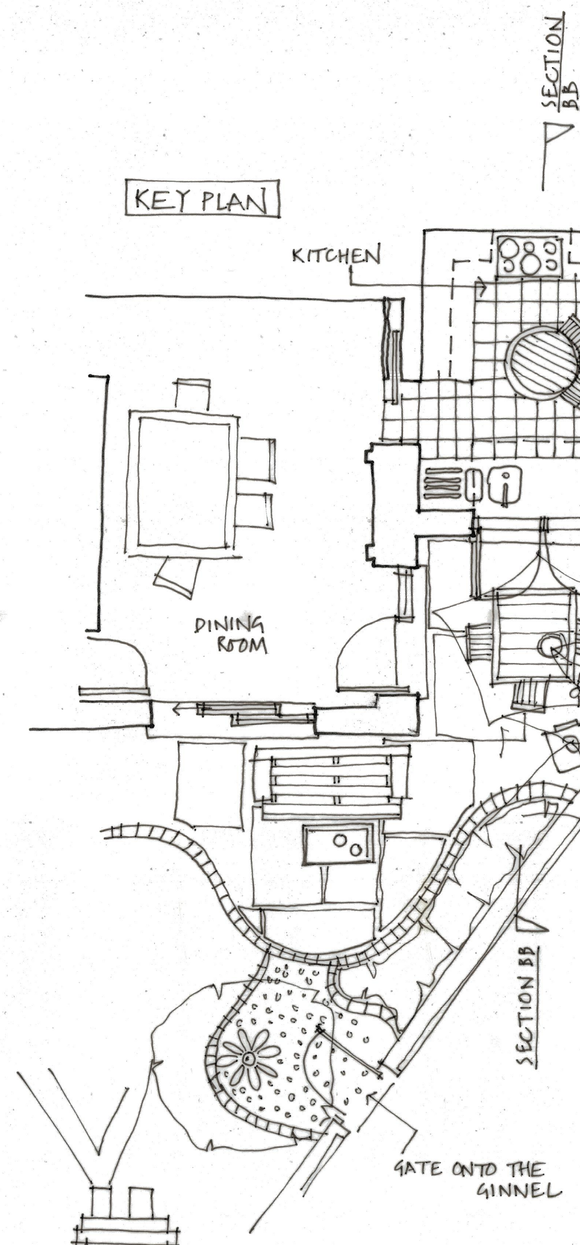


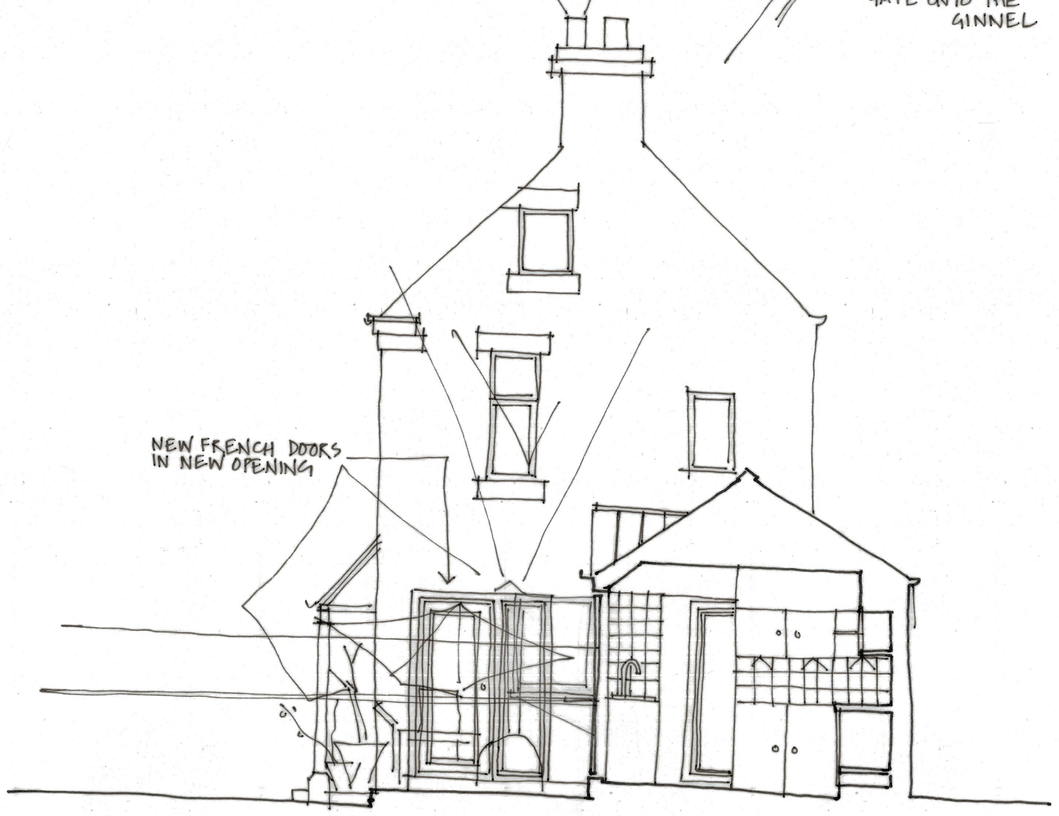

SECTION A/A THROUGH UTILITY ROOM

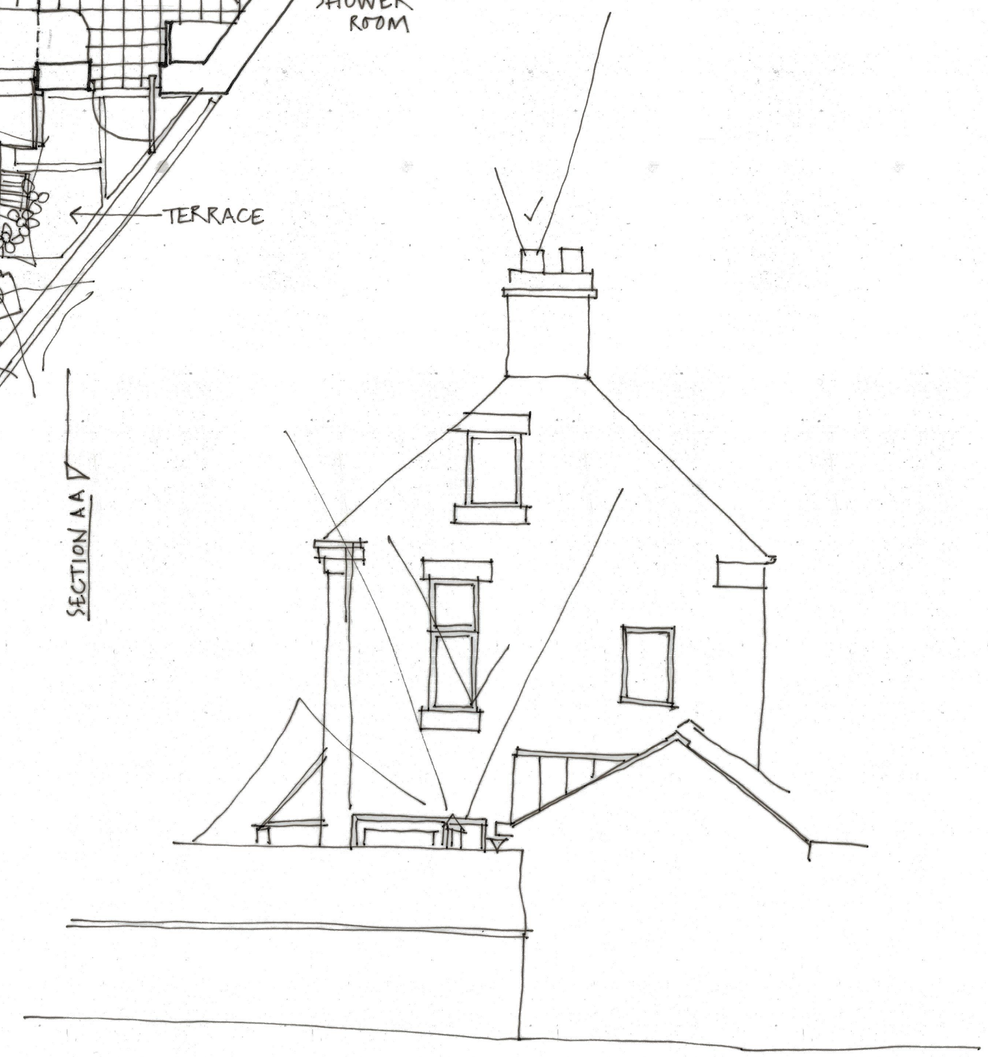

VIEW FROM THE GINNEL

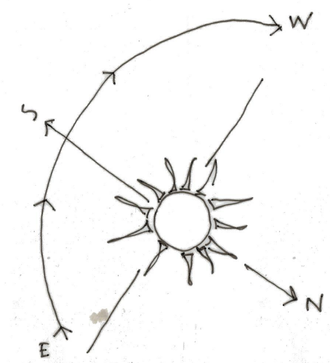

FOR
DONNA BROOKS. 4 CHAPEL STREET. KILBURN
DEREK TROWELL ARCHITECT
DRILL HALL STUDIO. NEWBRIDGE WORKS.
COLDWELL STREET. DERBYSHIRE.
DE4 4FB
DEREK@DEREKTROWELLARCHITECT.COM
WWW.DEREKTROWELLARCHITECT.COM
01754 818355
1:50@A1. PLAN. ELEVATIONS. SECTIONS.
MARCH 2021