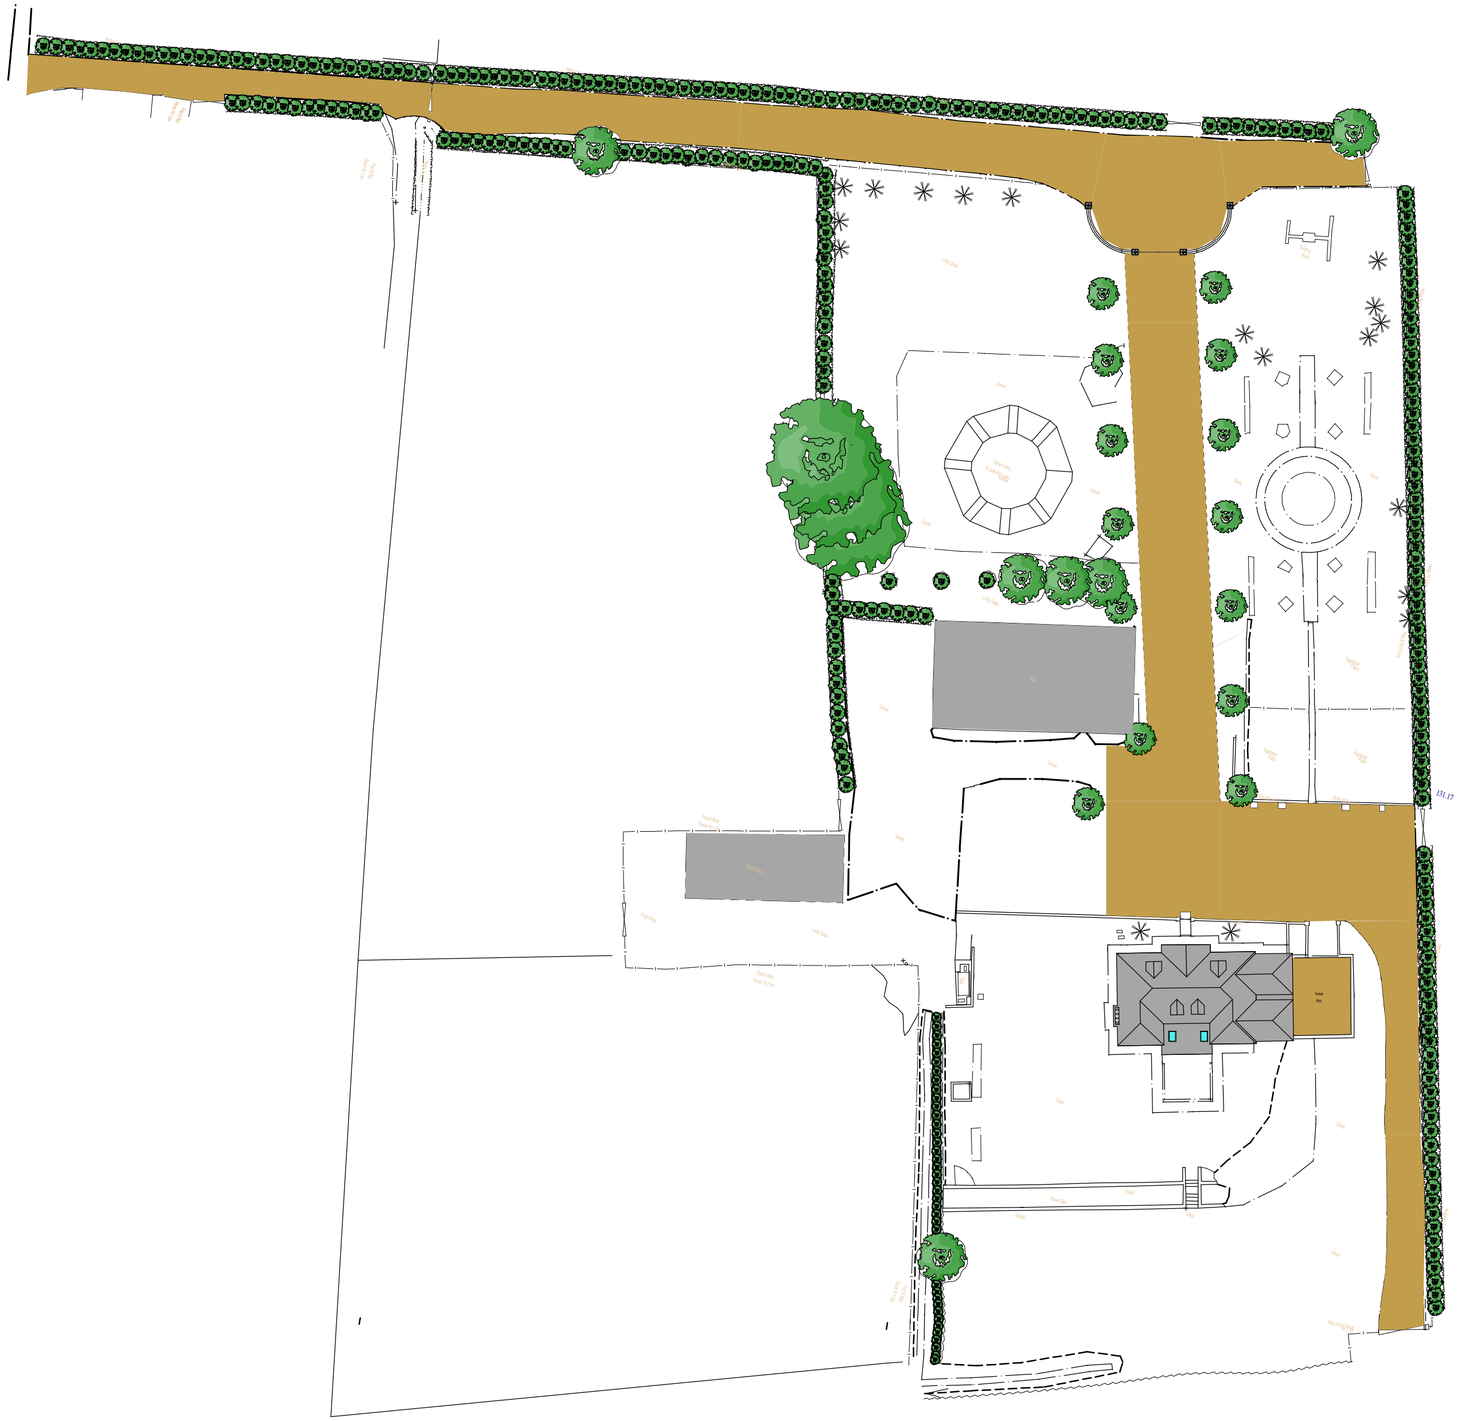

Drwg No - BFP/113/125

Scale - 1:500 (A2)

Proposed Site Layout

Proposed Alterations and Extension at Marehay Hall Farm, Street Lane, Denby, Ripley, DE5 8NF