28 Knowl Avenue Site Plan

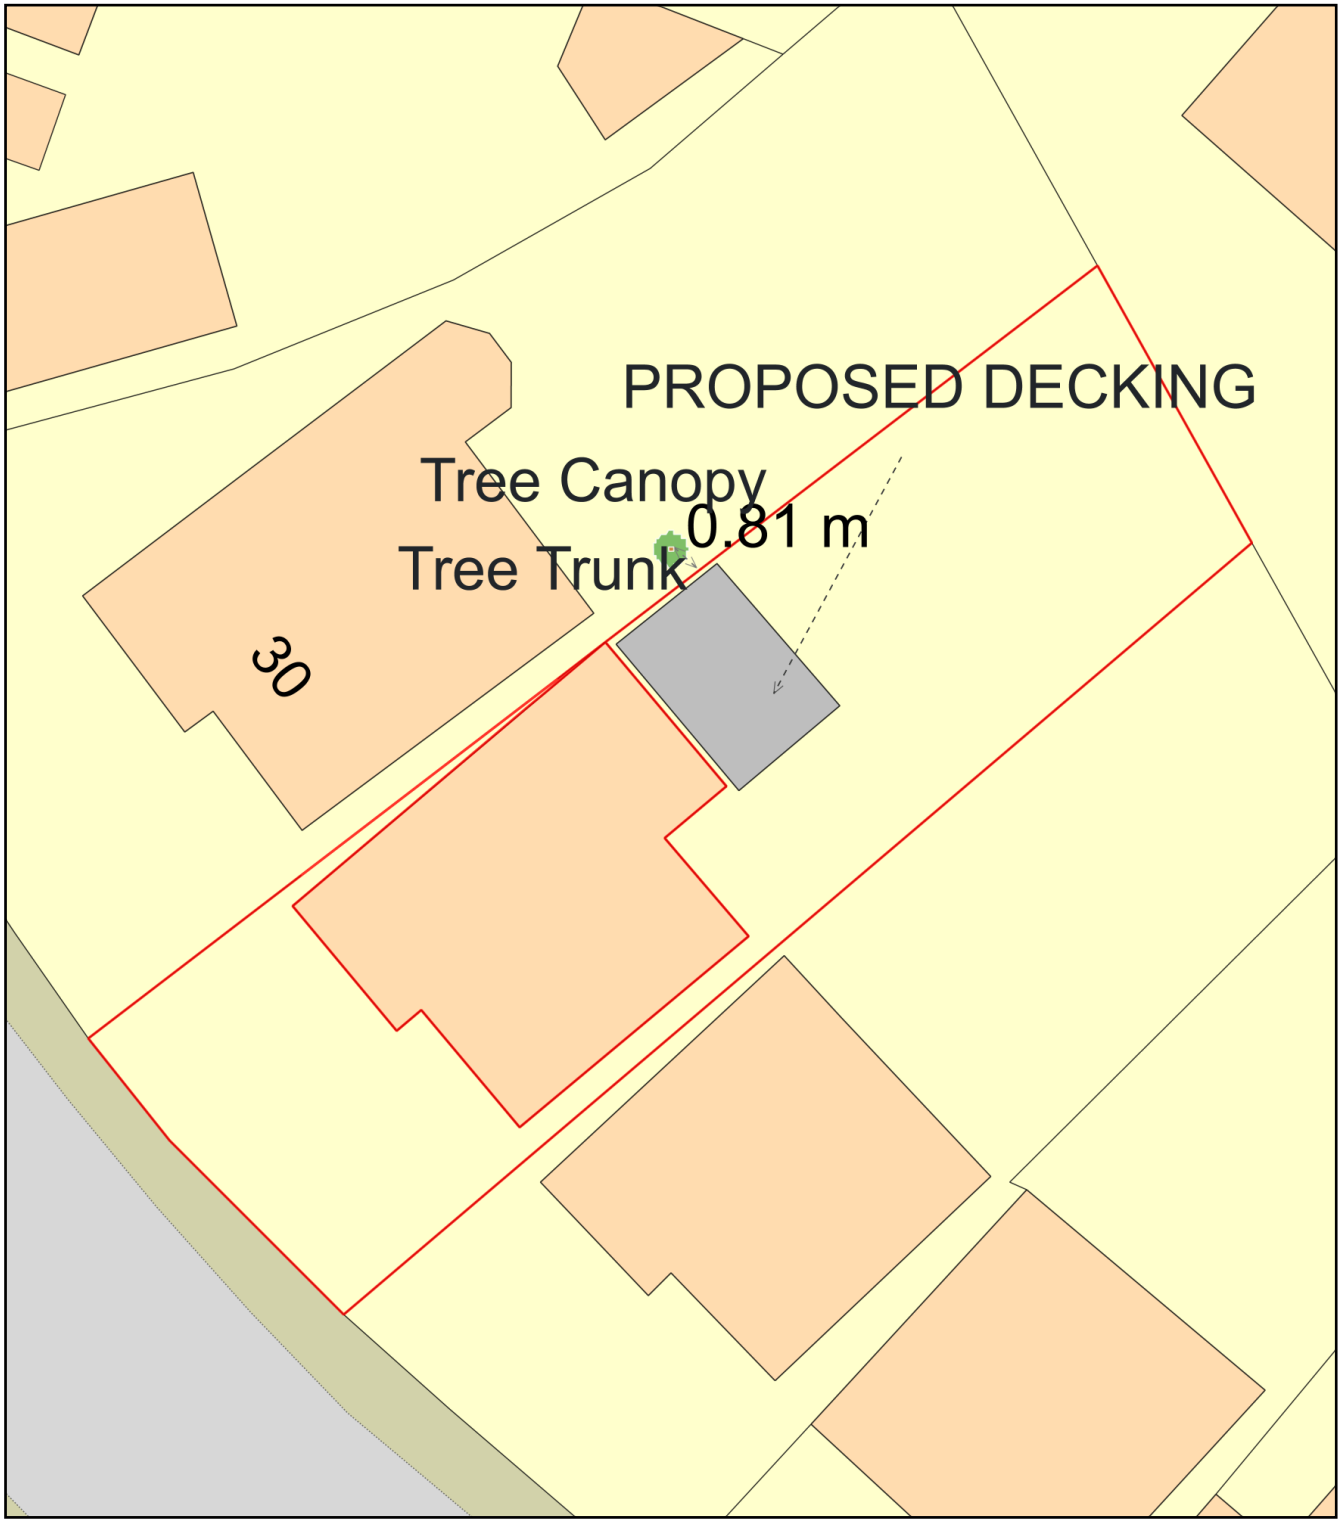

0 10
Metres

N

ReQuestaPlan

Plan Produced for: Mark Boden

Date Produced: 05 Mar 2021

Plan Reference Number: TQRQM21064215536436

Scale: 1:200 @ A4

© Crown copyright and database rights 2019 OS 100042766