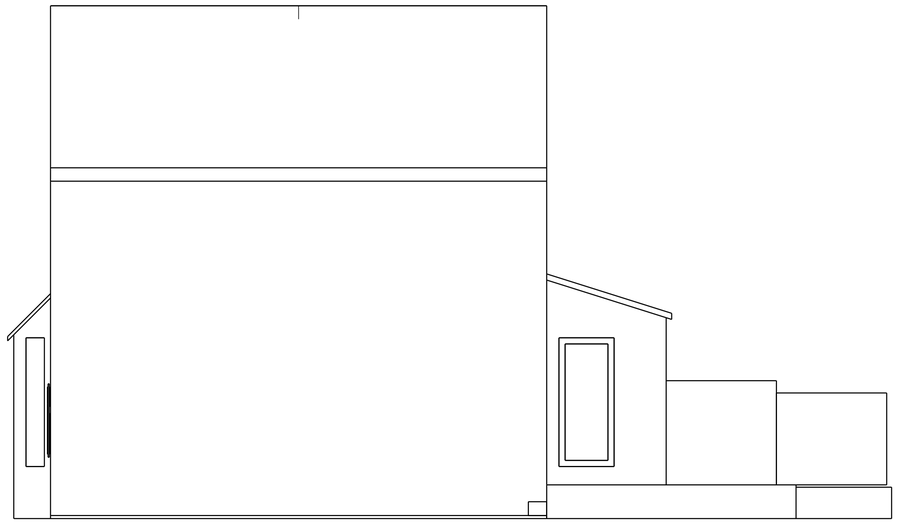

EXISTING EAST ELEVATION



EXISTING REAR ELEVATION

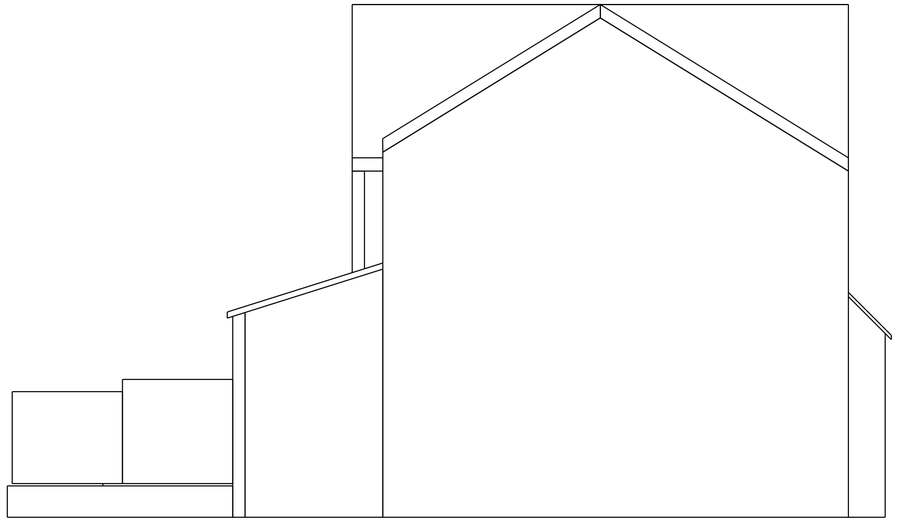

EXISTING WEST ELEVATION

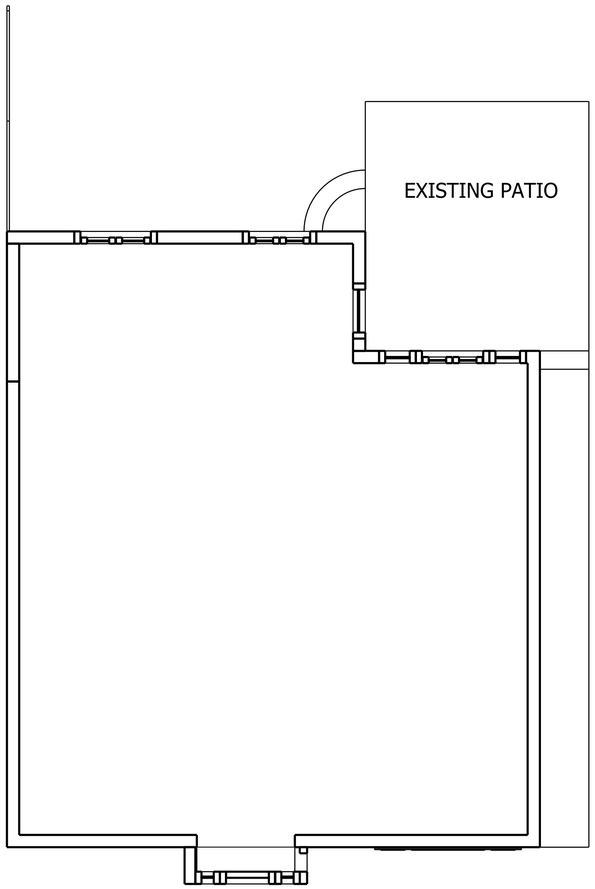

EXISTING PLAN VIEW

Created by: MARK BODEN	Title: EXISTING SITE DRAWING			
Supplementary information:		Size: A1	Sheet: 1/1	Scale: 1:50
28 KNOWL AVENUE		Part number: PN		
		Drawing number: DN		
		Date: 15/03/2021		Revision: REV A