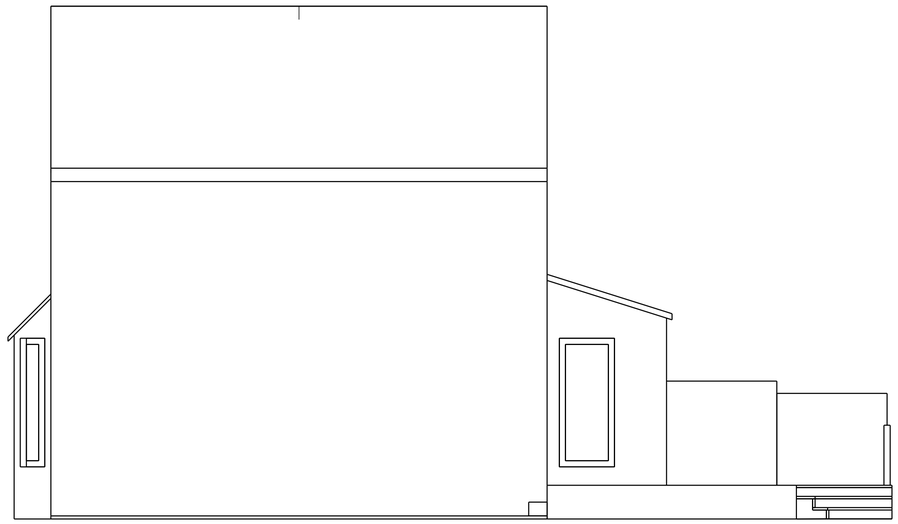

PROPOSED EAST ELEVATION



PROPOSED REAR ELEVATION

TIMBER BALUSTRADE

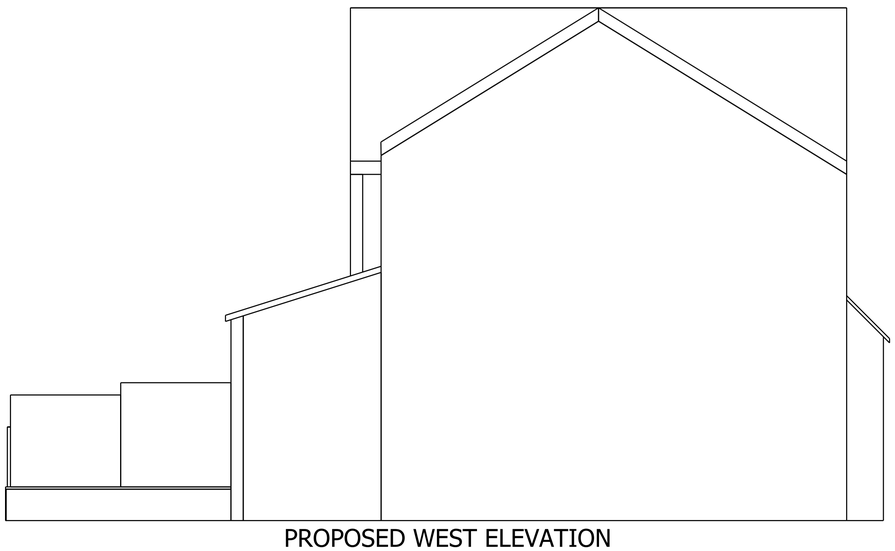

PROPOSED WEST ELEVATION

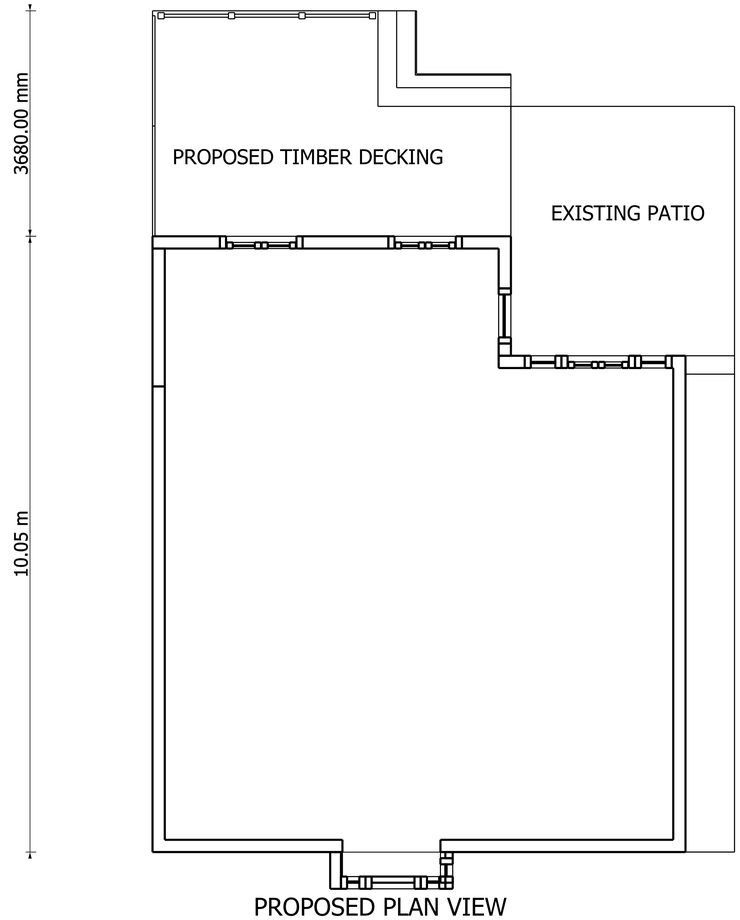

PROPOSED PLAN VIEW

Created by: MARK BODEN	Title: PROPOSED PLAN AND ELEVATIONS			
Supplementary information: 28 KNOWL AVENUE	Size: A1	Sheet: 1/1	Scale: 1:50	
	Part number: PN			
	Drawing number: DN			
	Date: 10 MAR 2021		Revision: REV A	