
REF AVA/2021/0205

2B KING STREET
BELPER
DESIGNS

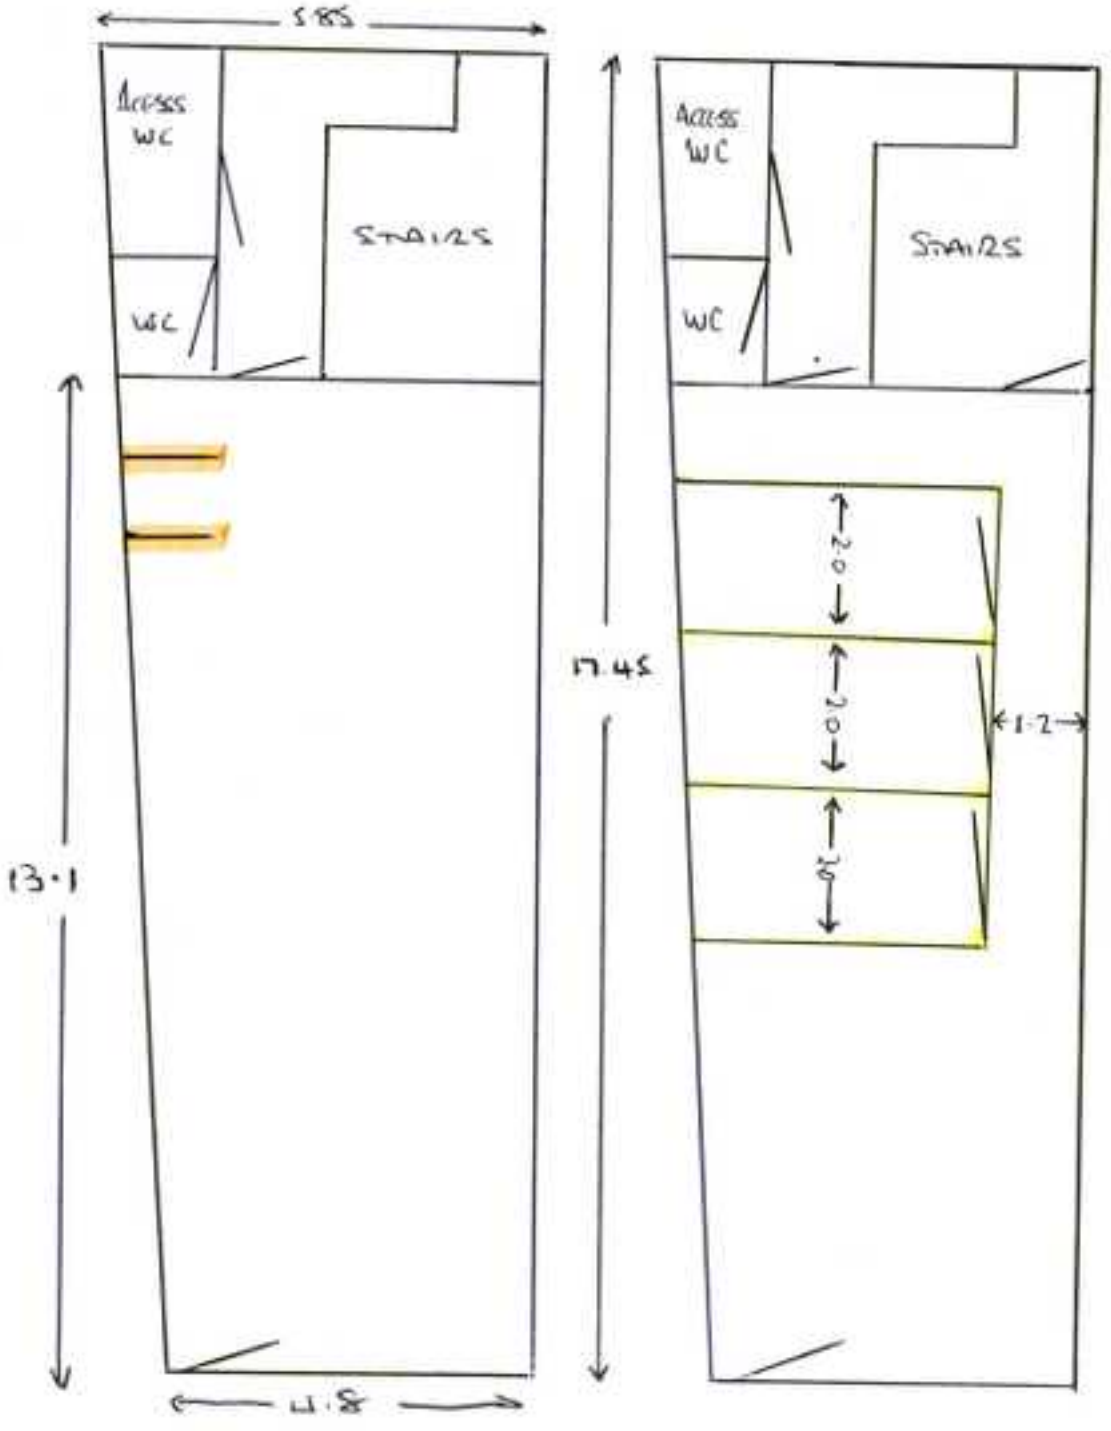

EXISTING LAYOUT

PROPOSED LAYOUT

SCALE 1:100