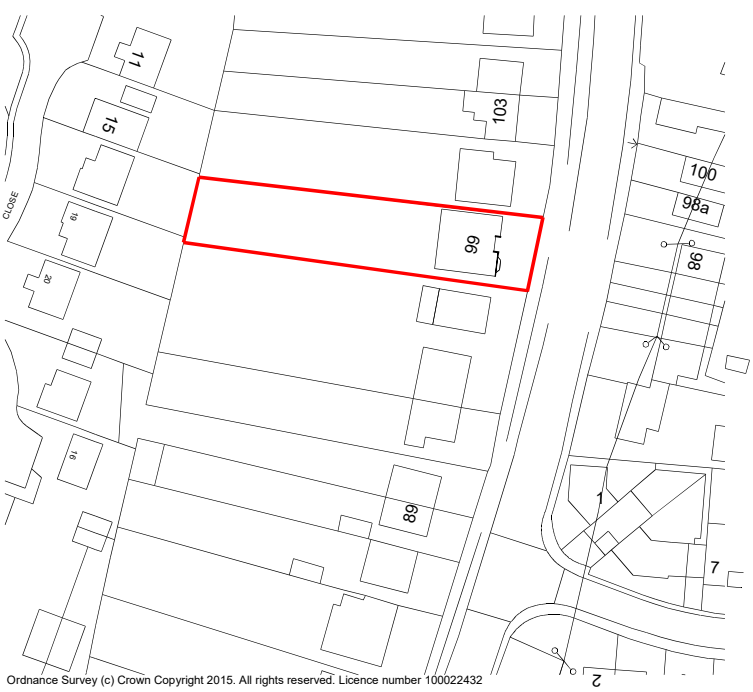

Ordnance Survey (c) Crown Copyright 2015. All rights reserved. Licence number 100022432

Location Plan
Scale: 1 : 1250

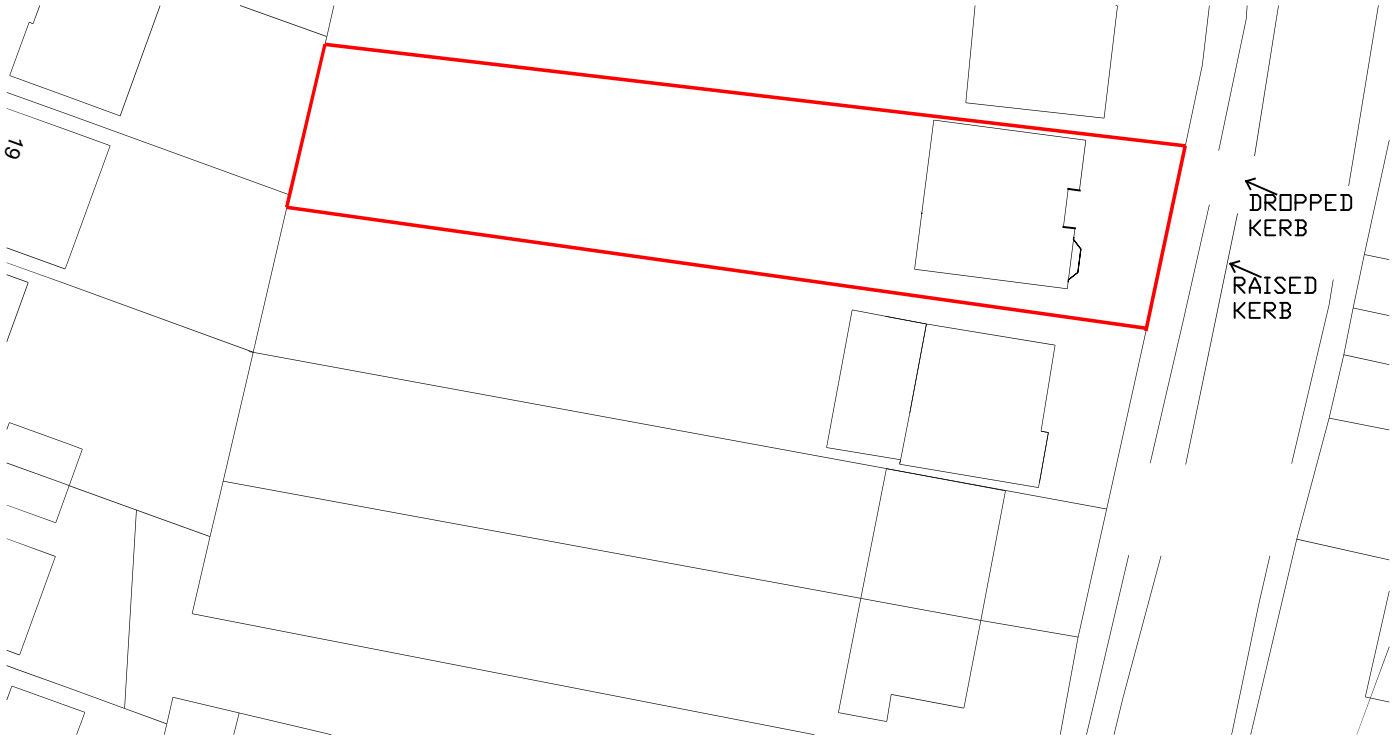

Site Plan
Scale: 1 : 500

	Project: 99 Over Lane, Belper, DE56 0HN				
	Sheet Title: Site Plan Existing				
	Scale: As Shown	Size: A4	Project No:	Drwg No: 001	Rev: 1