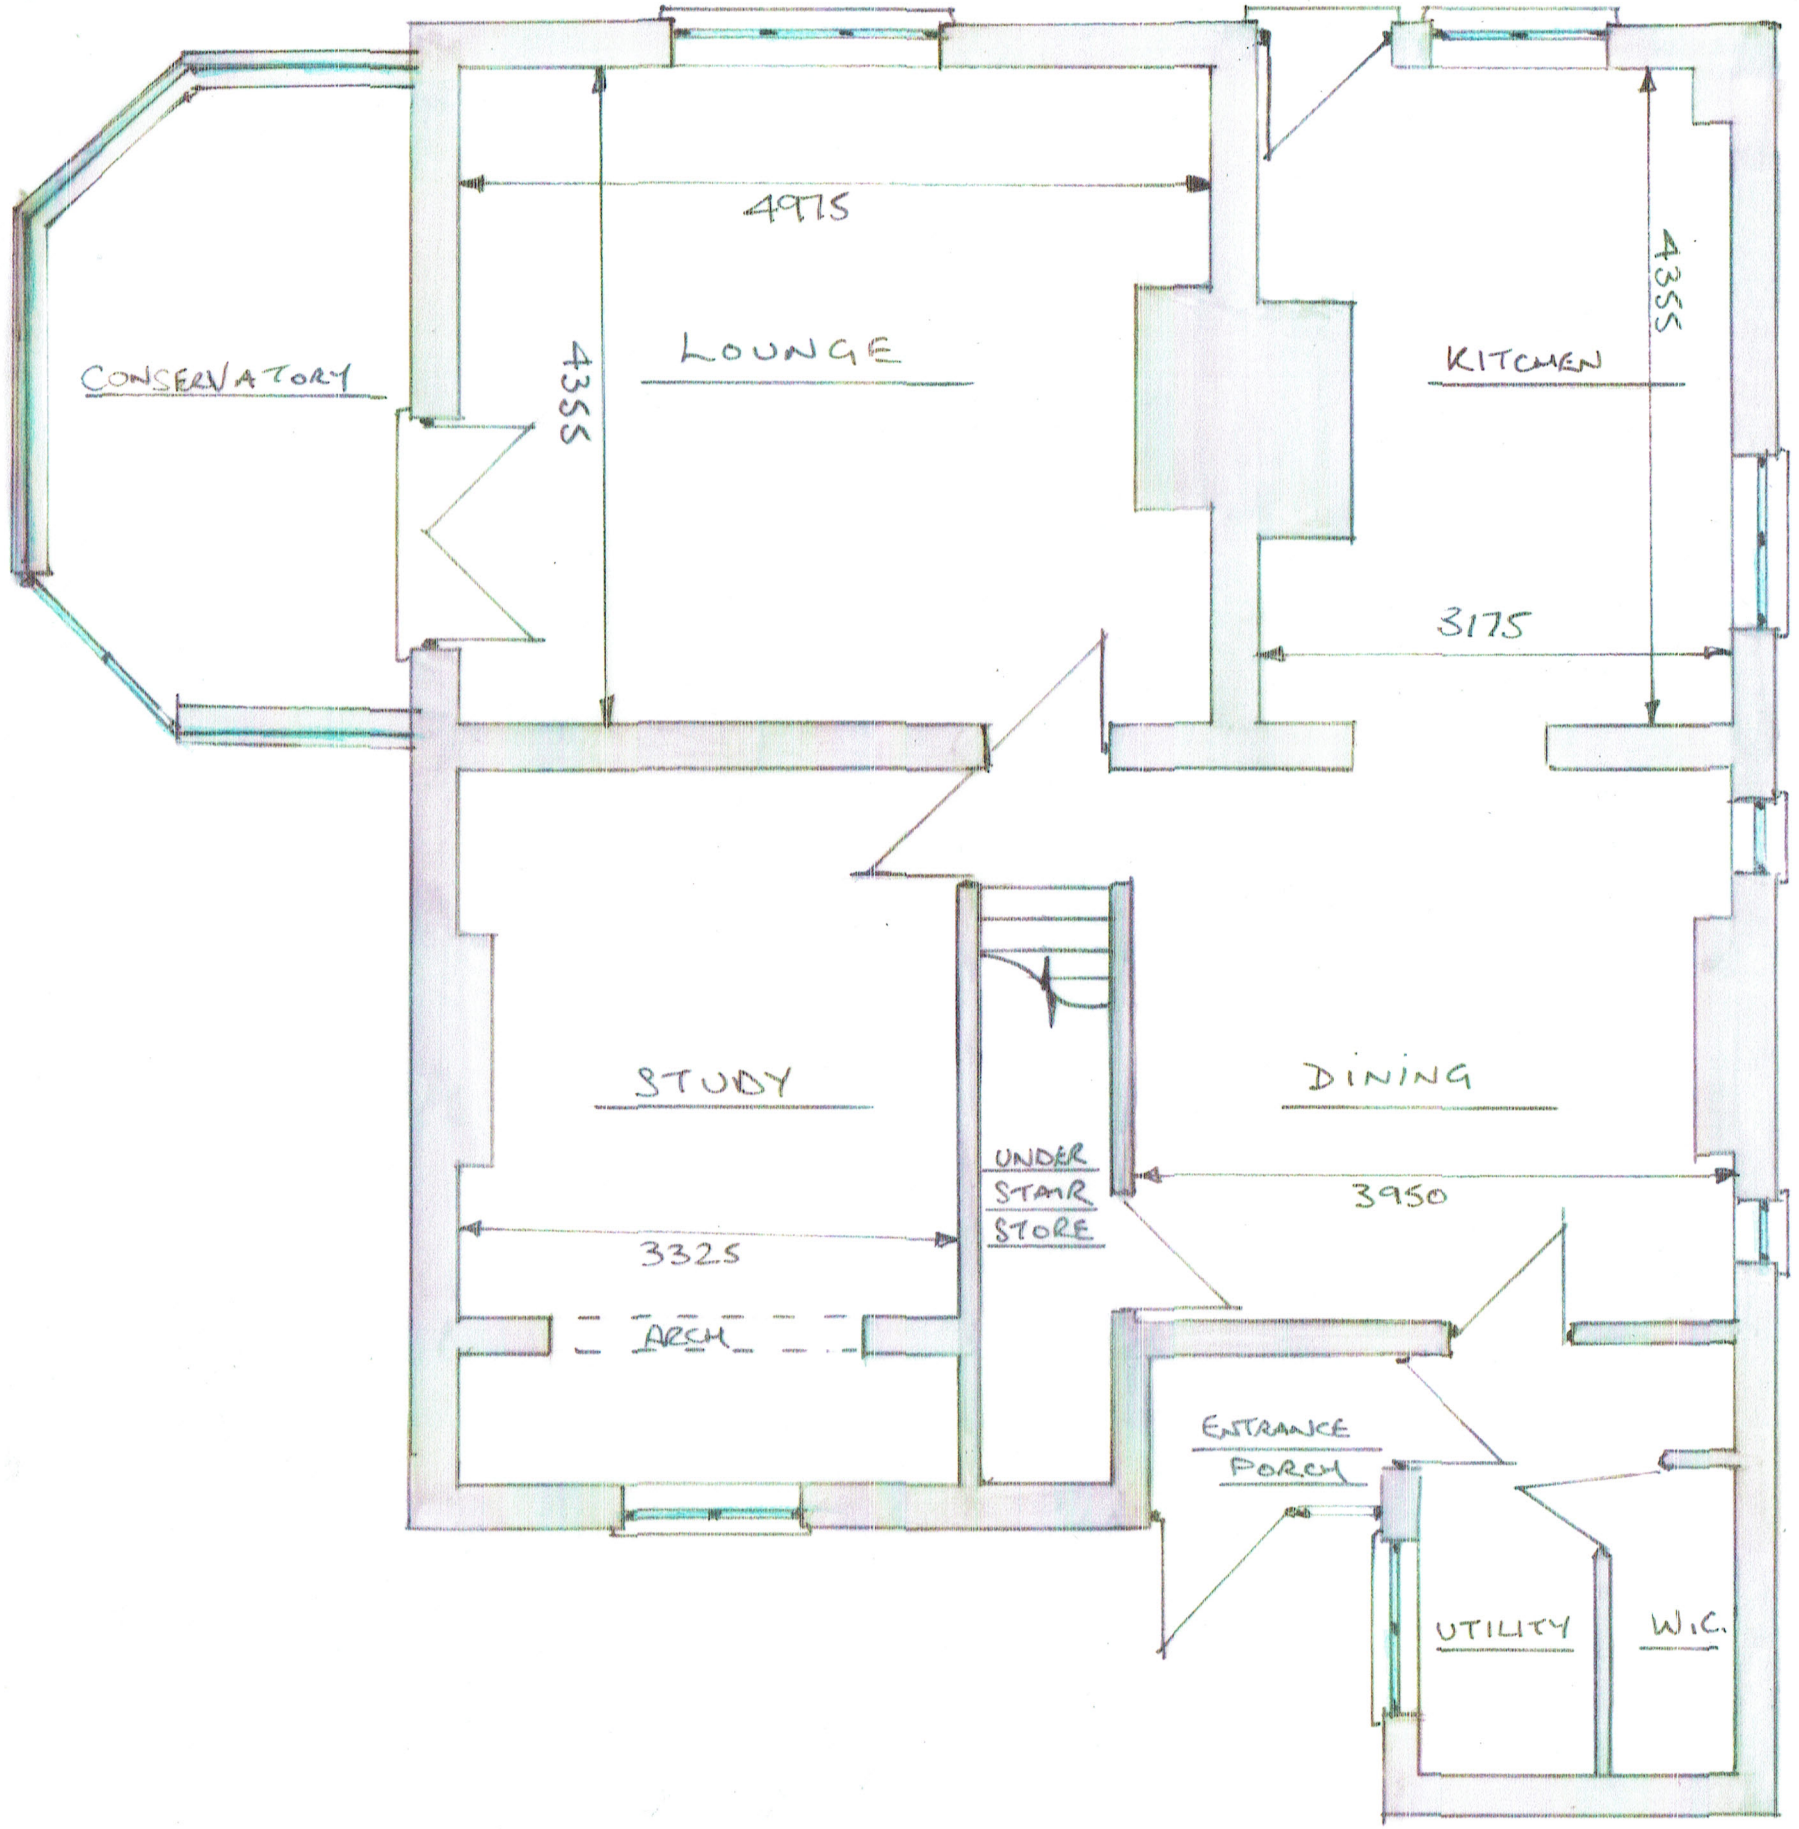


EXISTING GROUND FLOOR PLAN	TWO STOREY FRONT EXTENSION & ALTERATIONS		
19 BRIDLE LANE, LOWER HARTSAY, RIPLEY.	SCALE 1:50	DATE FEBRUARY 2021	DRG REF: HBD-21-172-01

Hewings Building Design