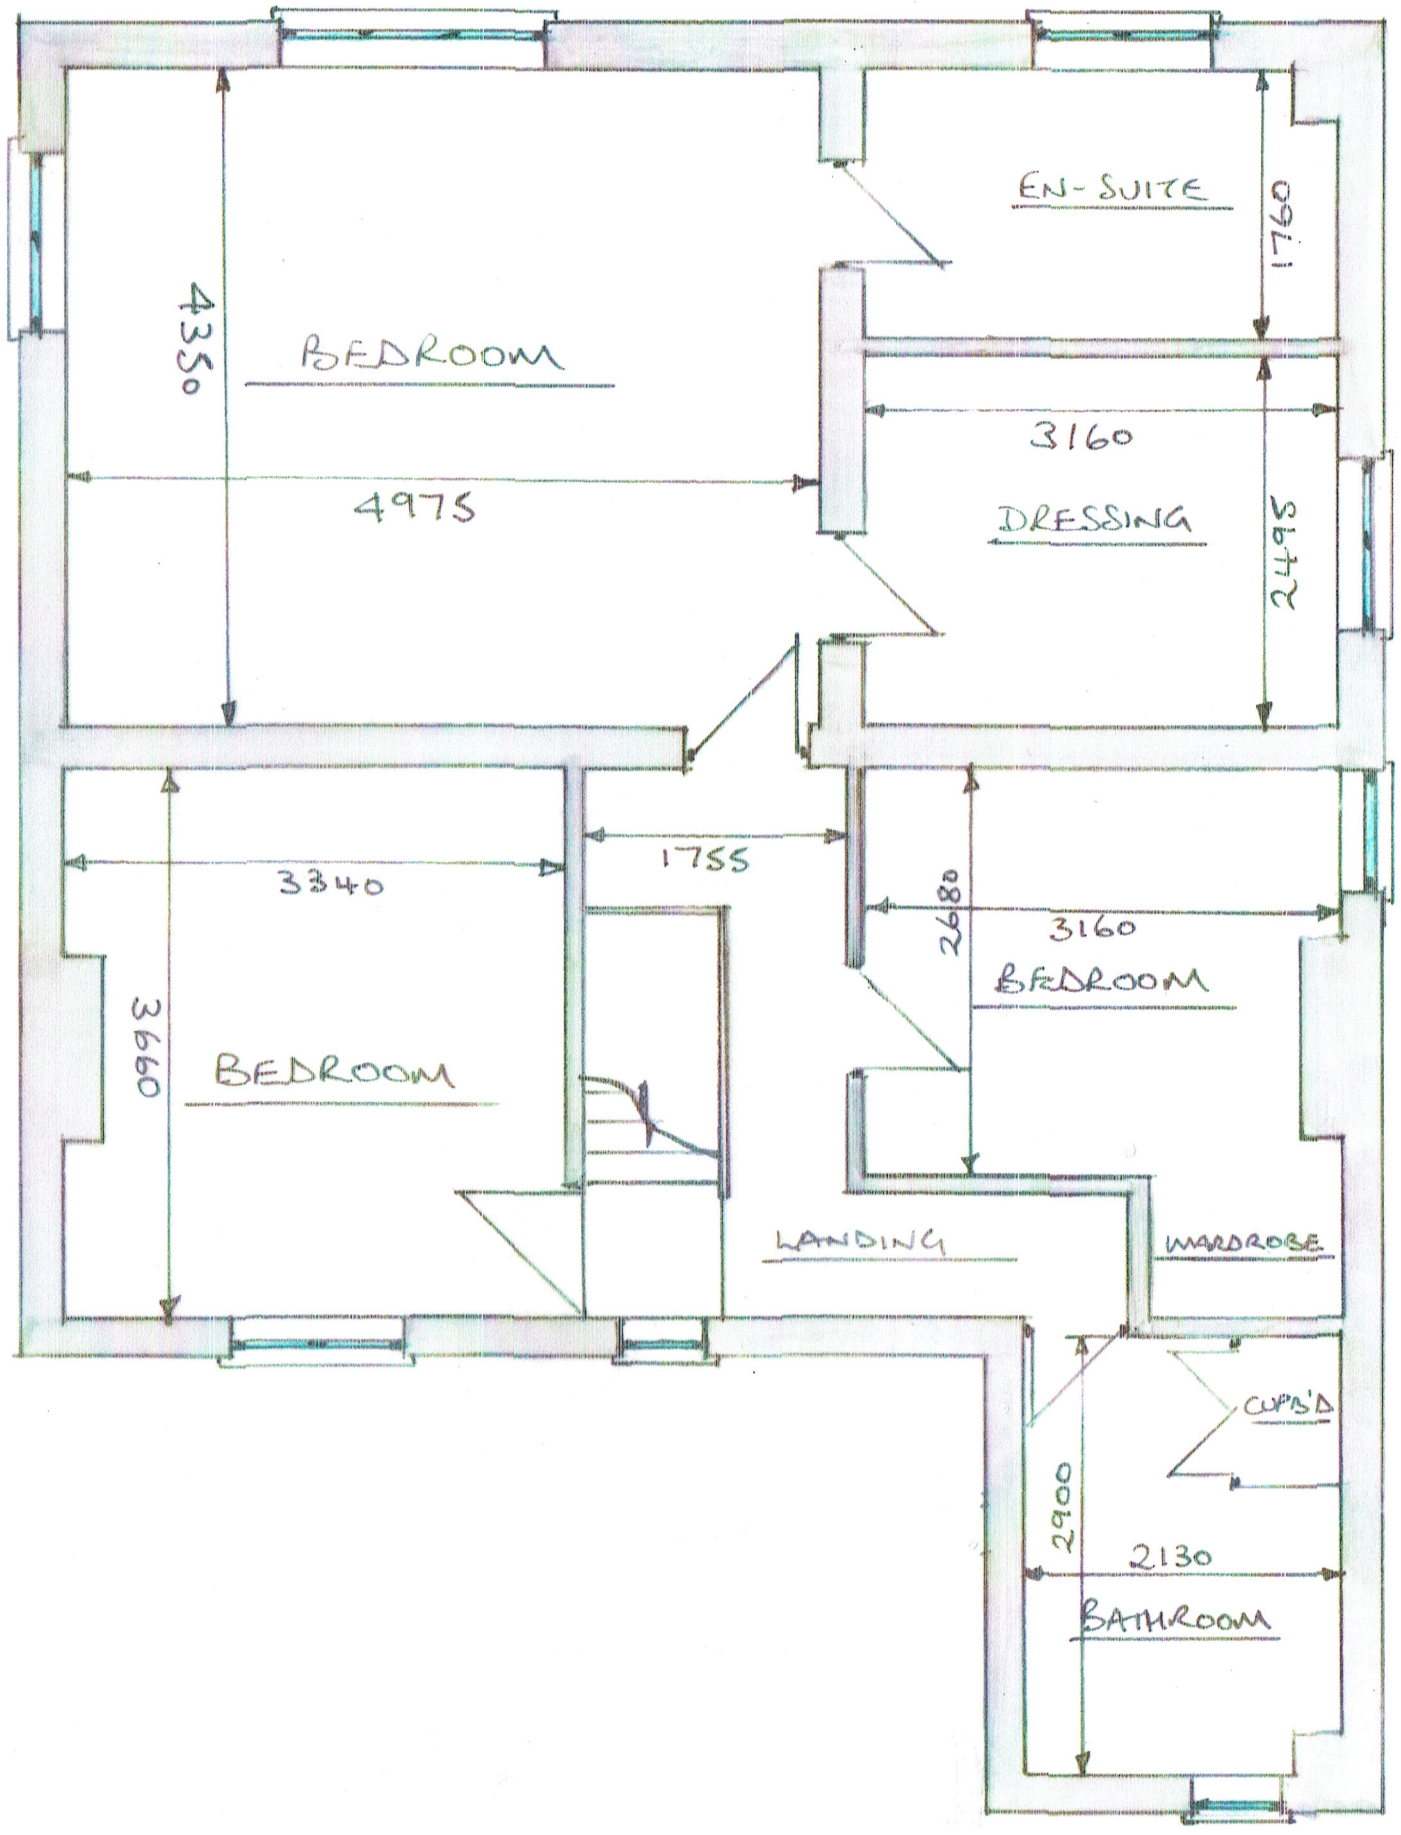


EXISTING FIRST FLOOR PLAN	TWO STOREY FRONT EXTENSION & ALTERATIONS			
19 BRIDLE LANE, LOWER HARTSAY, RIPLEY.	SCALE 1:50	DATE FEBRUARY 2021	DRG REF: HBD-21-172-02.	Hewings Building Design