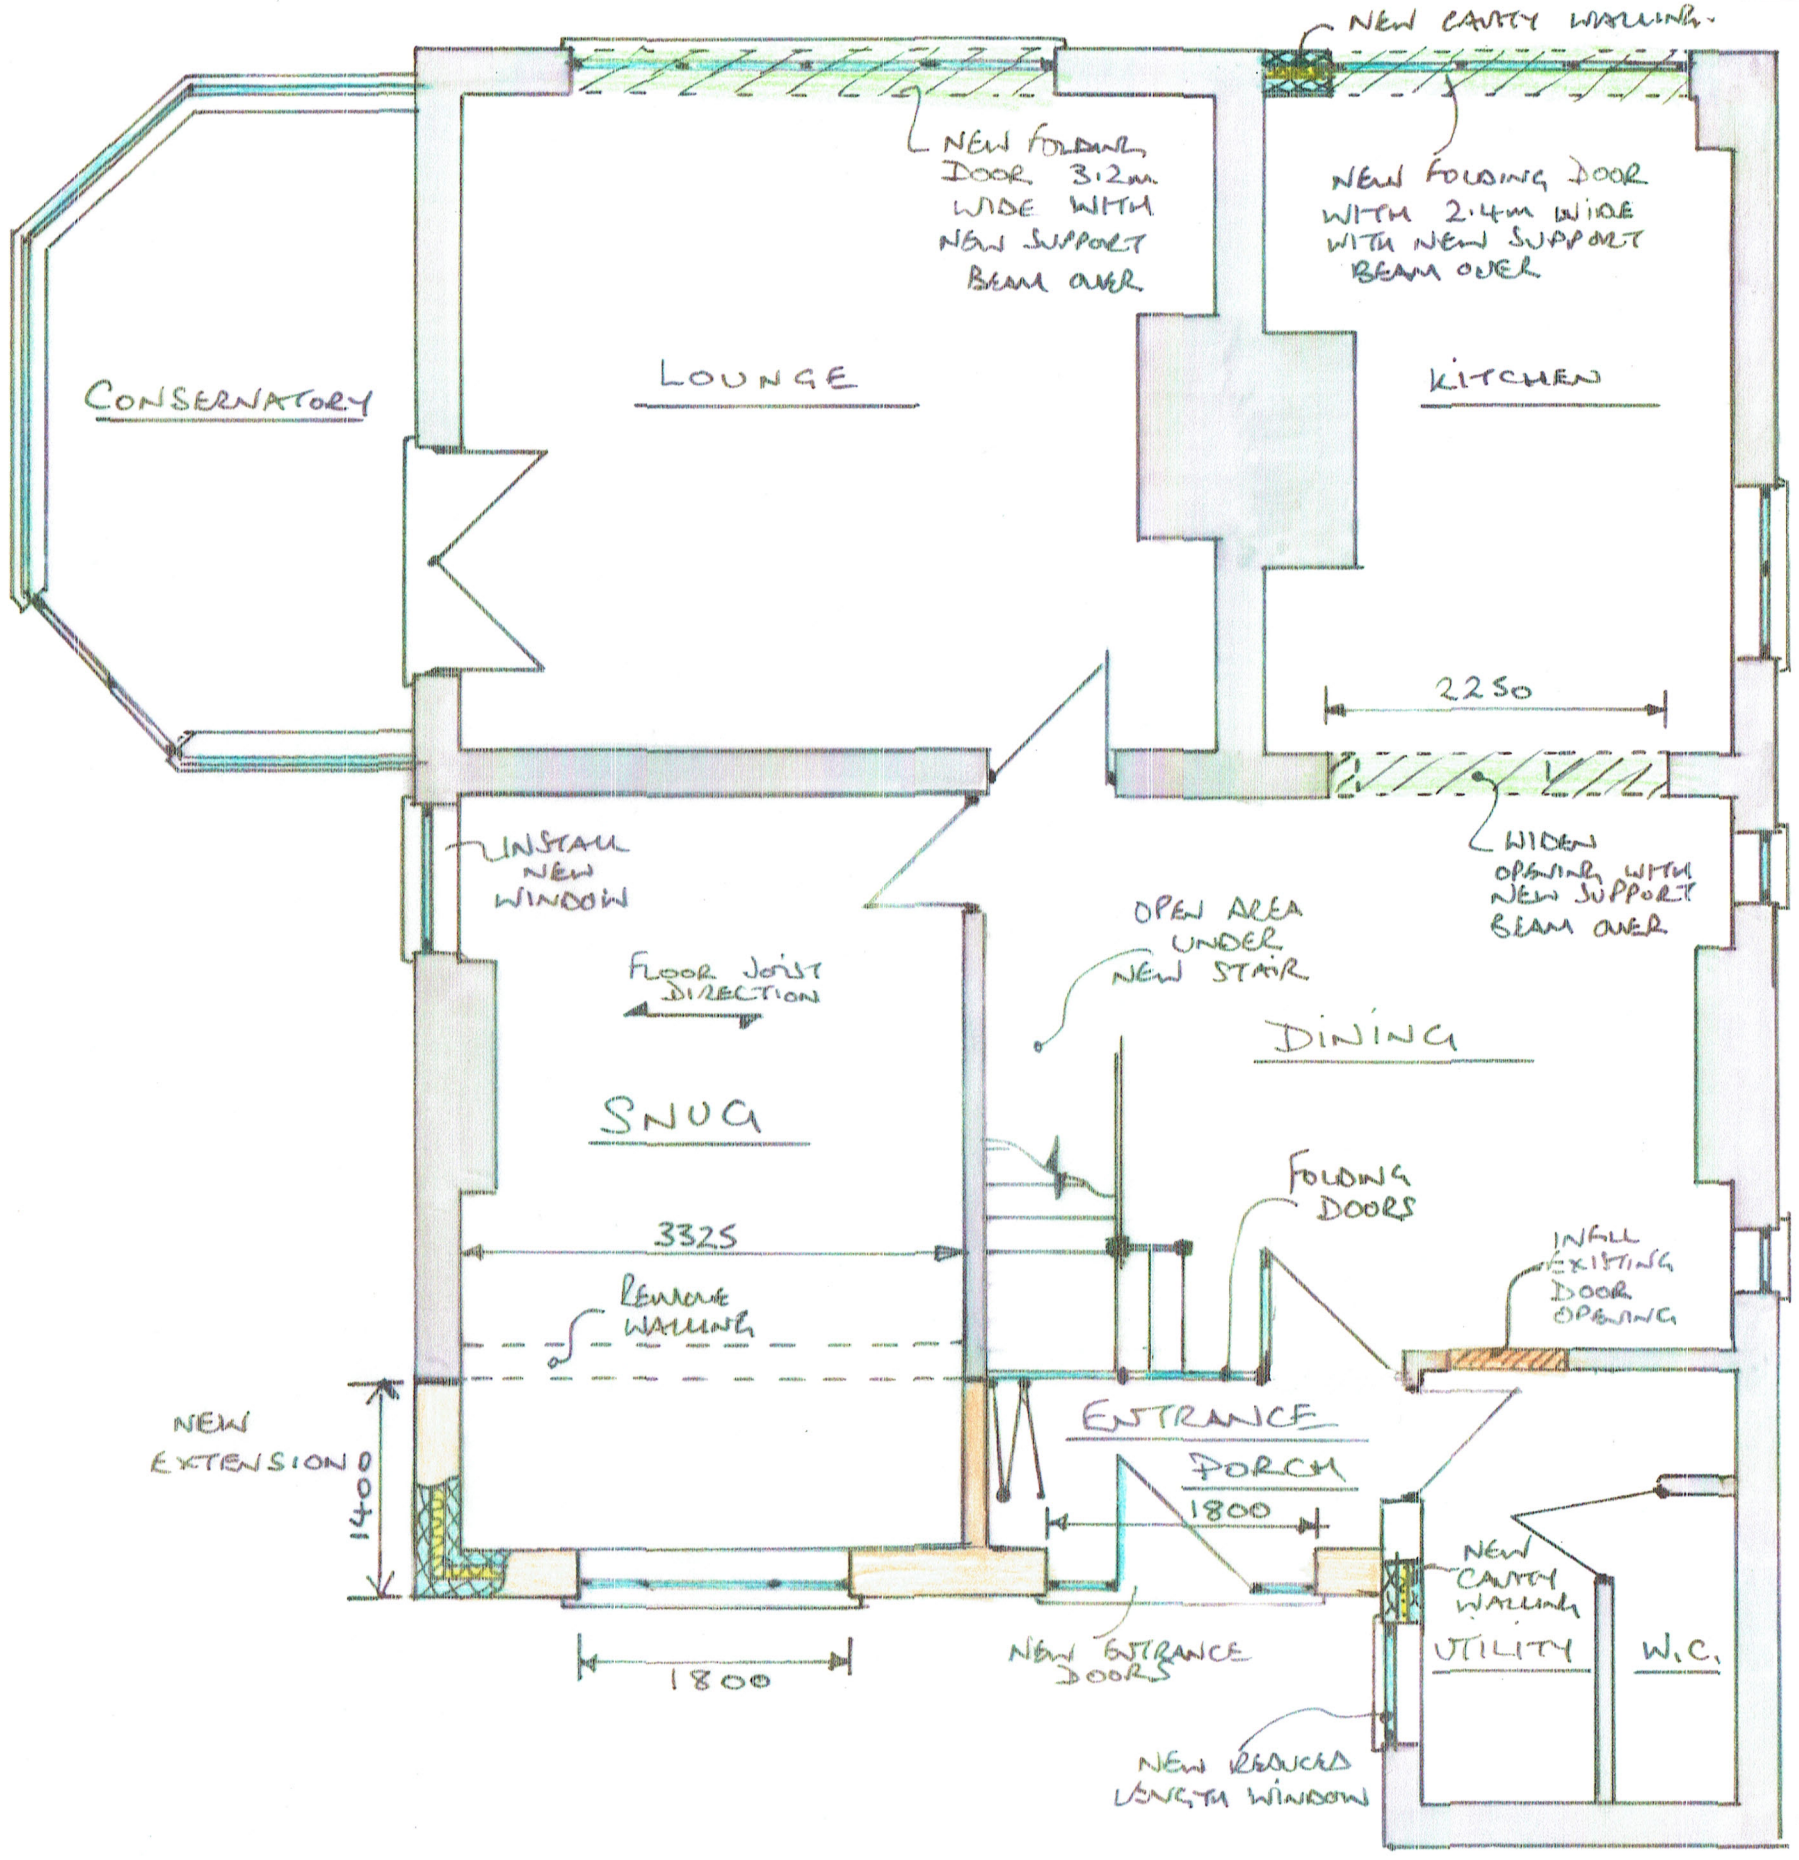


PROPOSED GROUND FLOOR PLAN	TWO STOREY FRONT EXTENSION & ALTERATIONS		MR & MRS. J. MARSDEN.	
19 BRAKE LANE LOWER HARTSAY, RIPLEY.	SCALE 1:50	DATE MARCH 2021	DRG REF: HBD-21-172-05	Hewings Building Design