
Proposed Garden Room at Crich Chase Farm

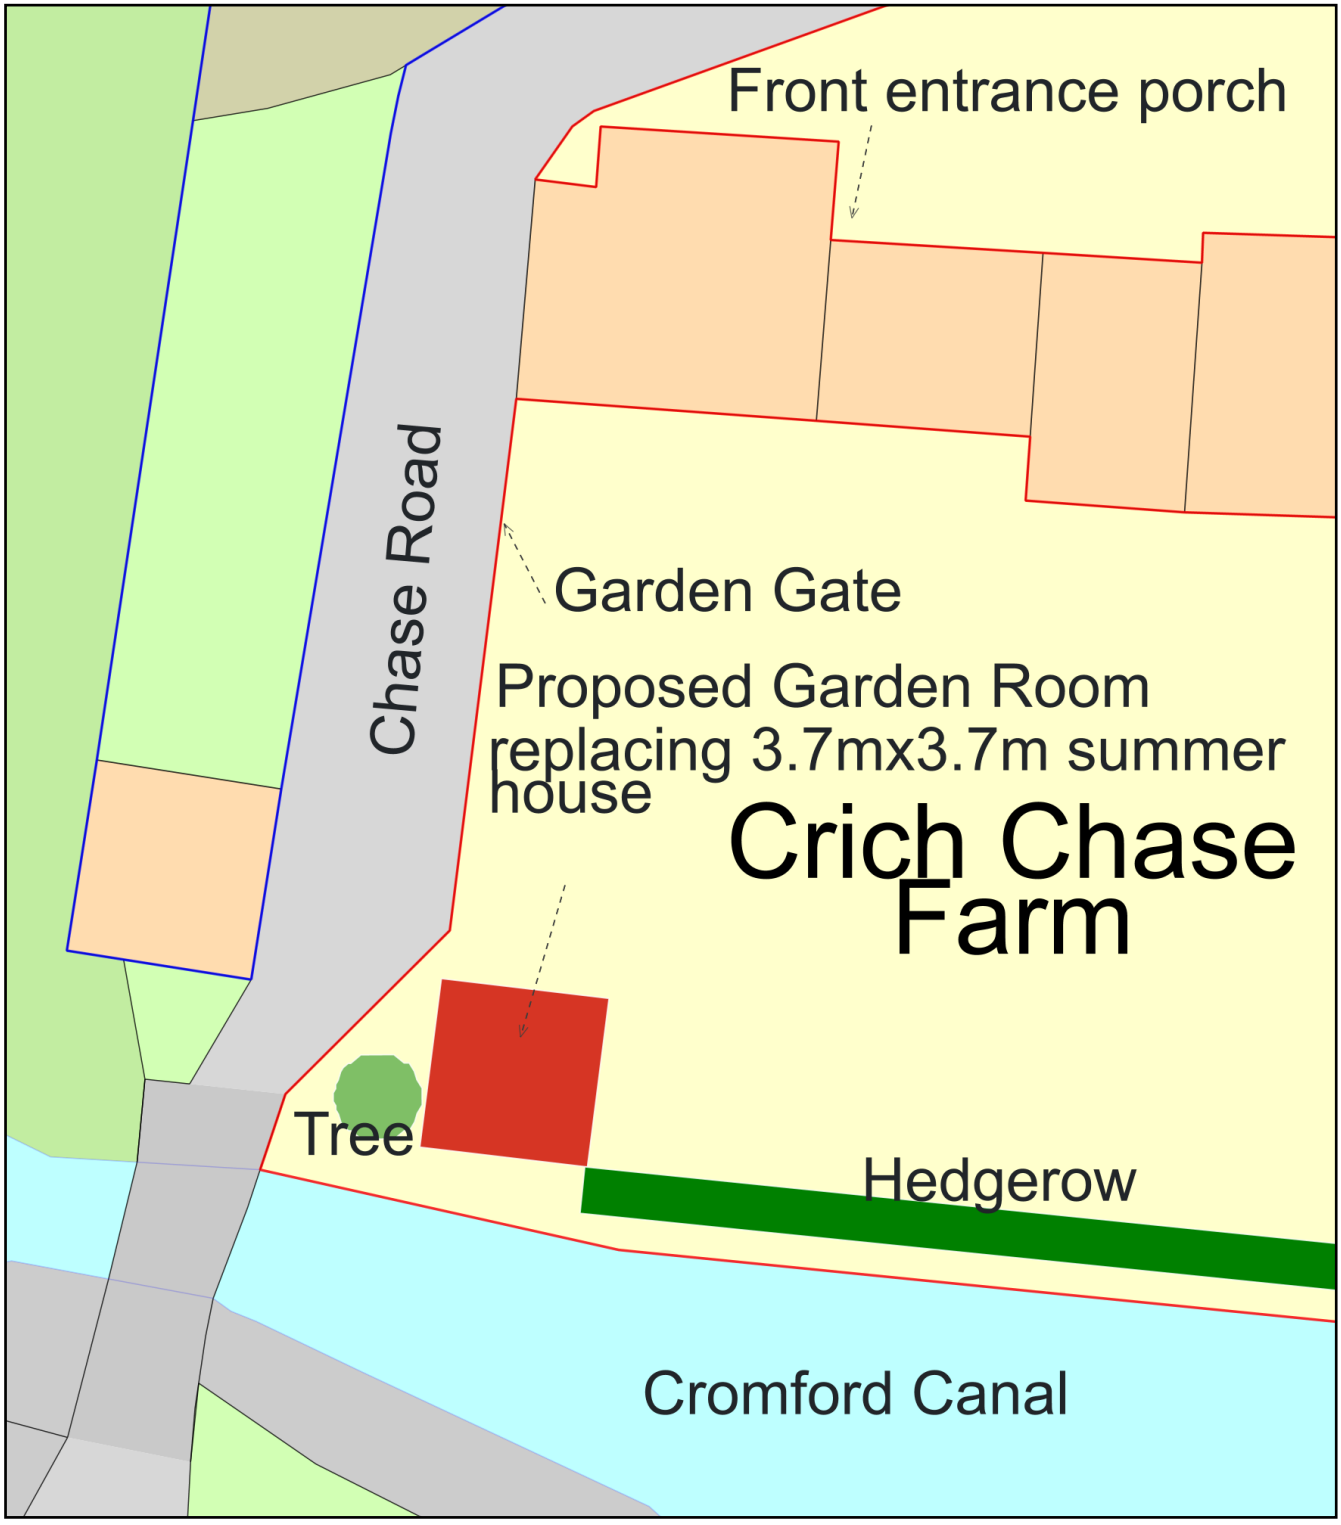

0 10
Metres

N

ReQuestaPlan

Plan Produced for: Michael Ashworth

Date Produced: 14 Mar 2021

Plan Reference Number: TQRQM21073195821077

Scale: 1:200 @ A4

© Crown copyright and database rights 2019 OS 100042766