
Location Plan: 175, Burley Lane, Quarndon DE22 5JS

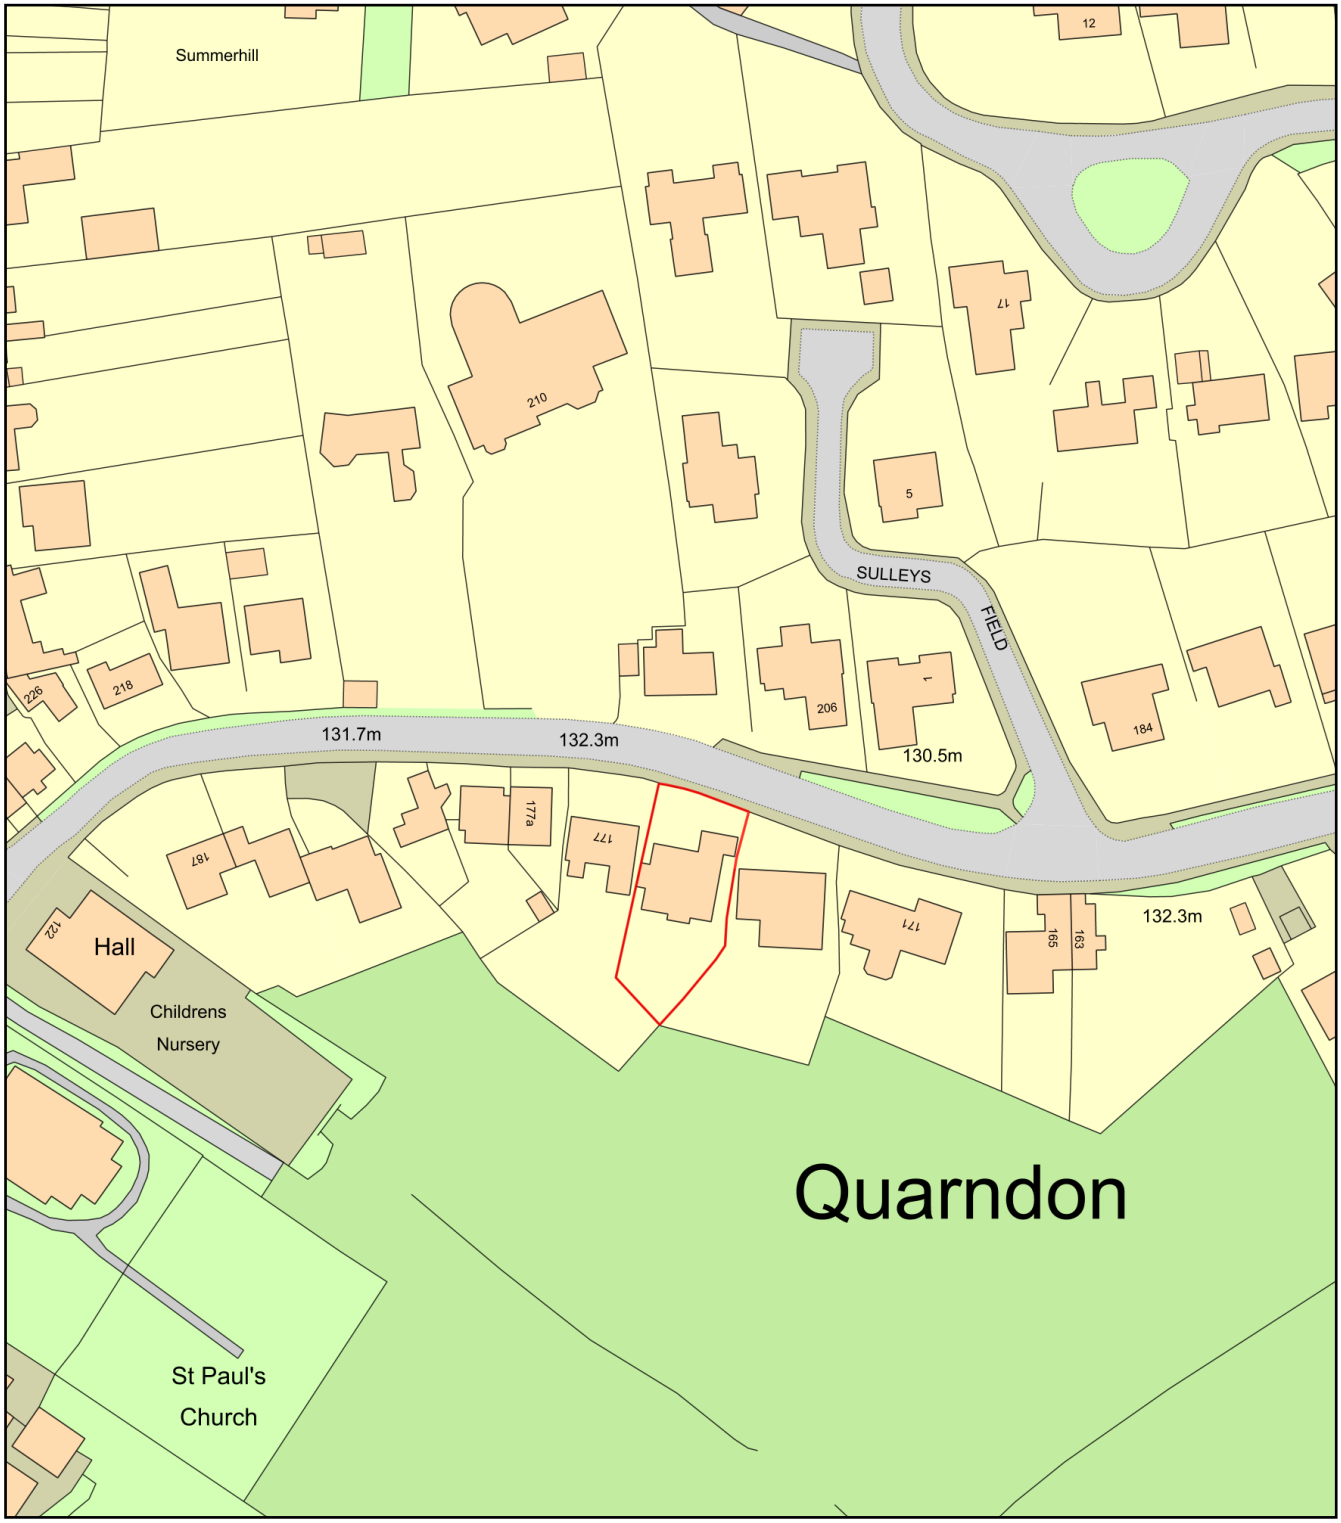

0 50
Metres

N

ReQuestaPlan

Plan Produced for: Mr Peter Woollacott

Date Produced: 16 Mar 2021

Plan Reference Number: TQRQM21075090758348

Scale: 1:1250 @ A4

© Crown copyright and database rights 2019 OS 100042766