
# LOCATION PLAN

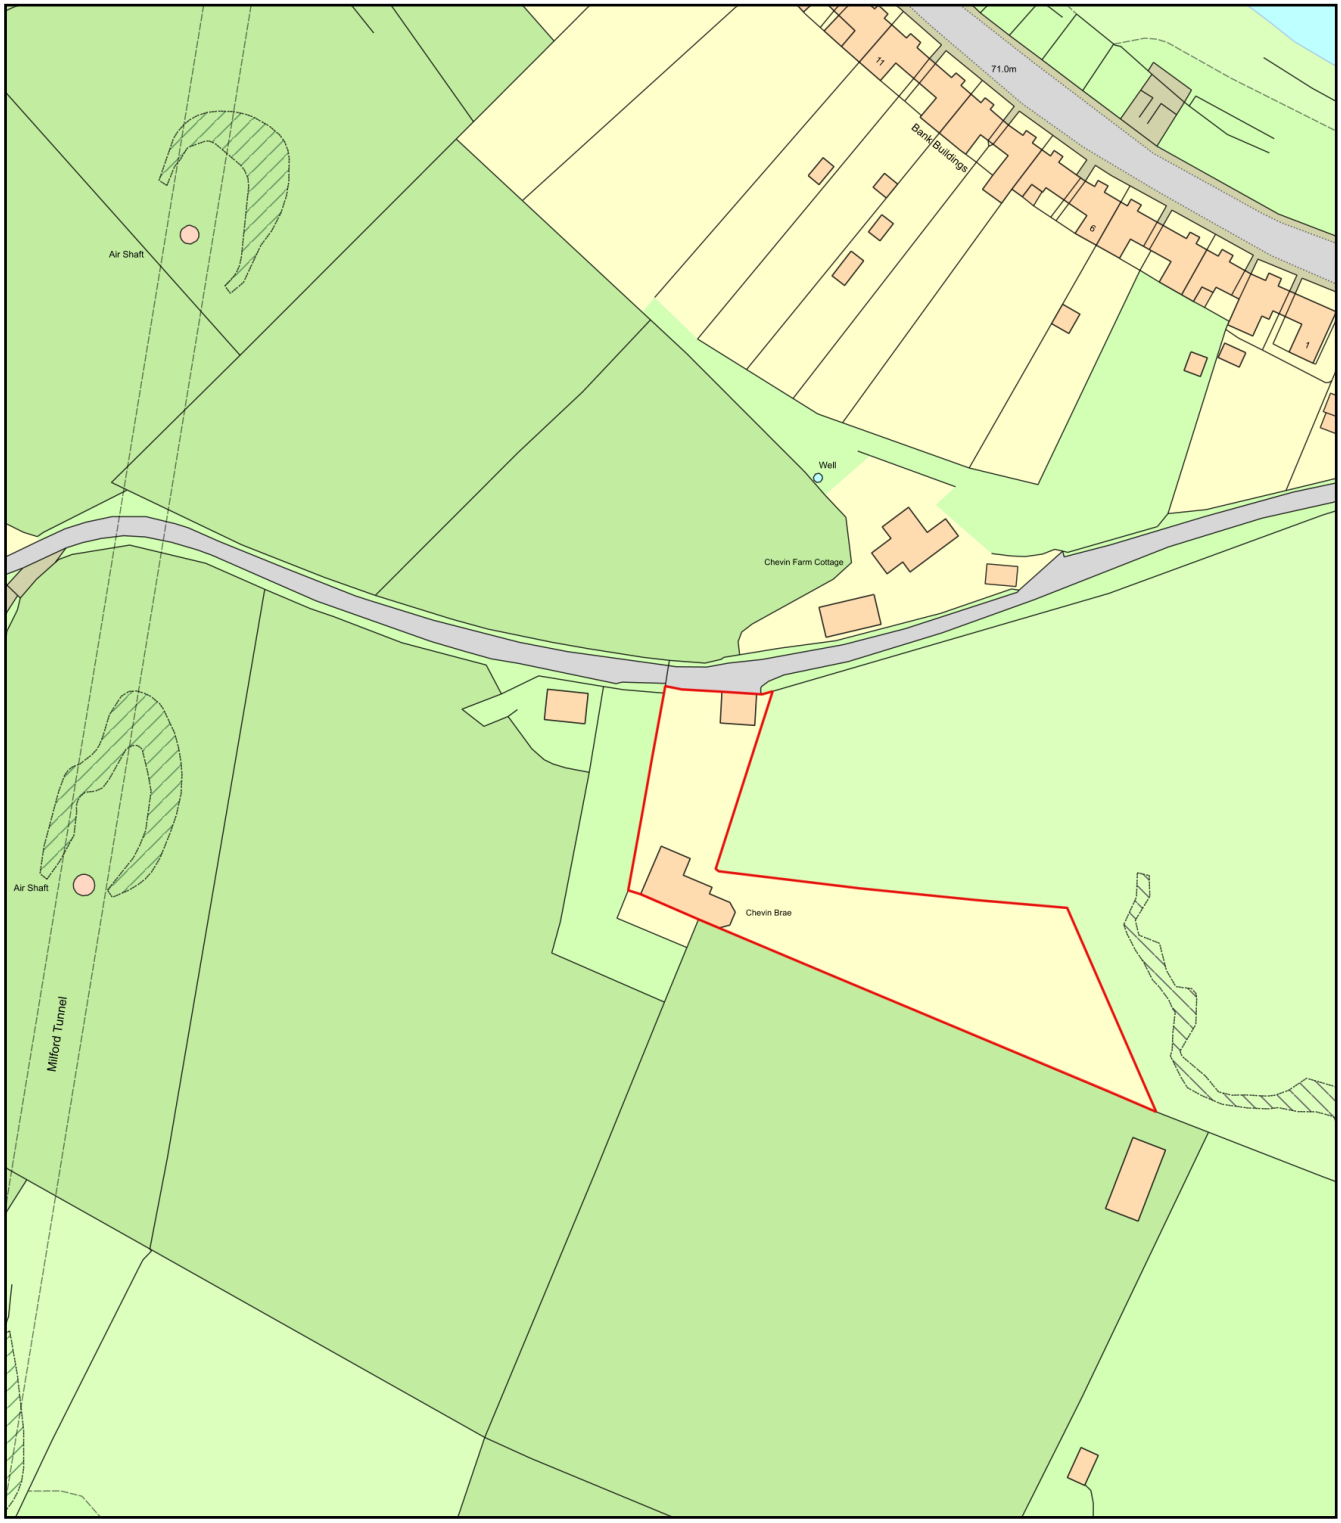


0 50
Metres

N

ReQuestaPlan

| | |
|---|---|
| Plan Produced for: | MORETON 7068 |
| Date Produced: | 05 Mar 2021 |
| Plan Reference Number: | TQRQM21064113006121 |
| Scale: | 1:1250 @ A4 |

© Crown copyright and database rights 2019 OS 100042766