

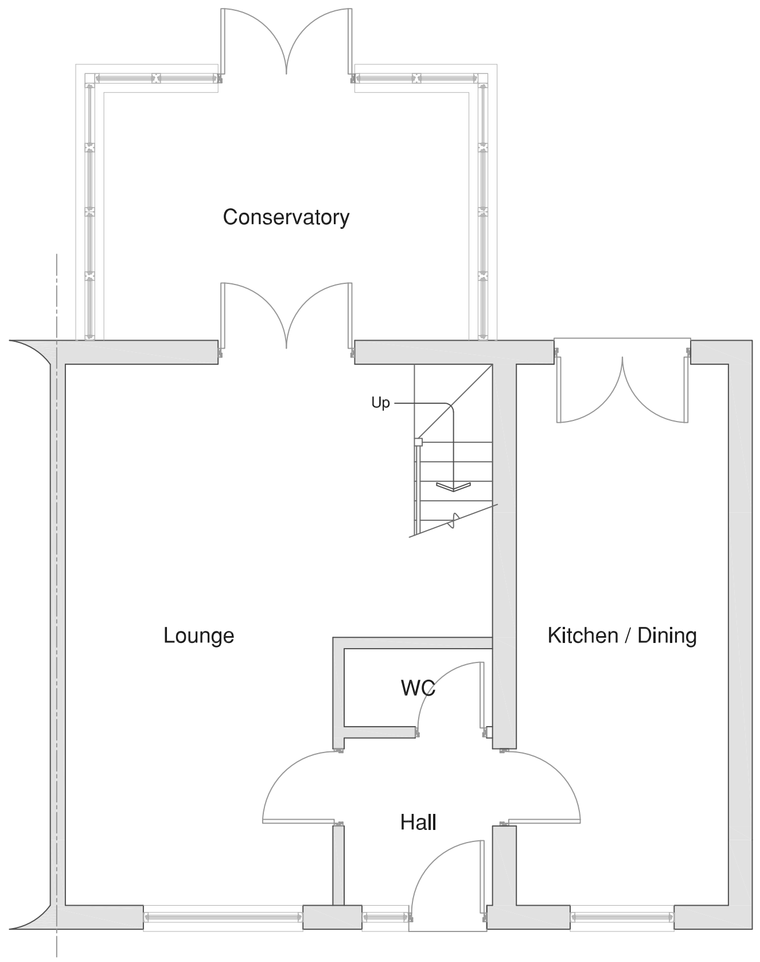



Ground Floor Layout
(As Existing)

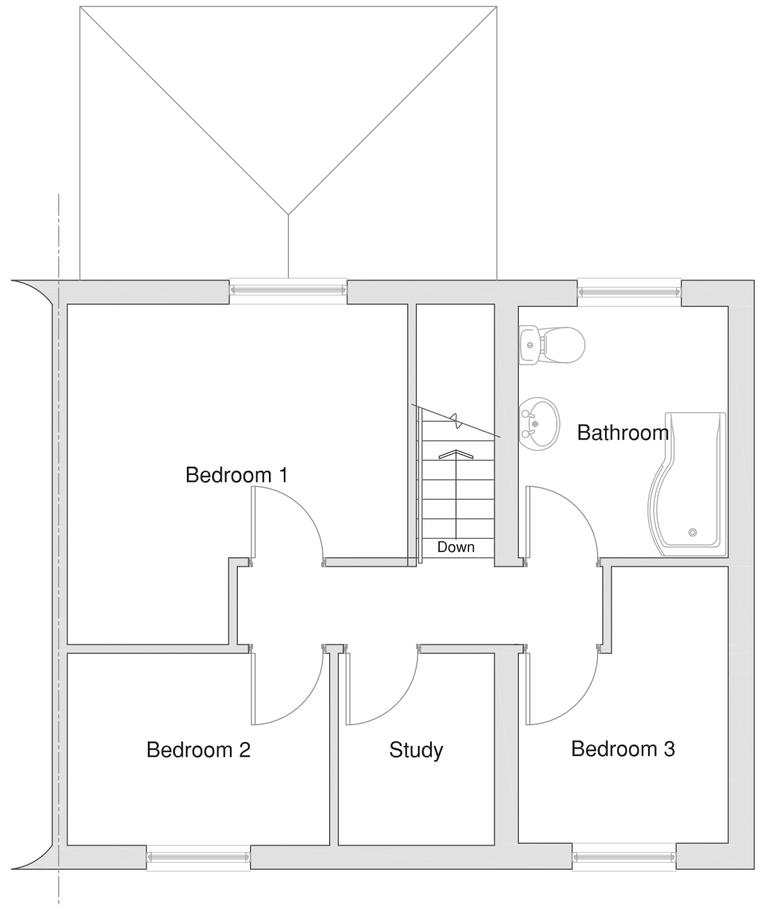

First Floor Layout
(As Existing)

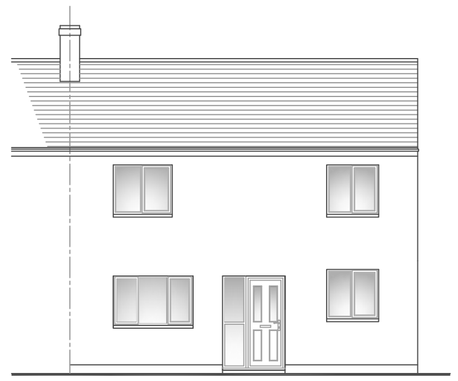

Front Elevation
(As Existing)

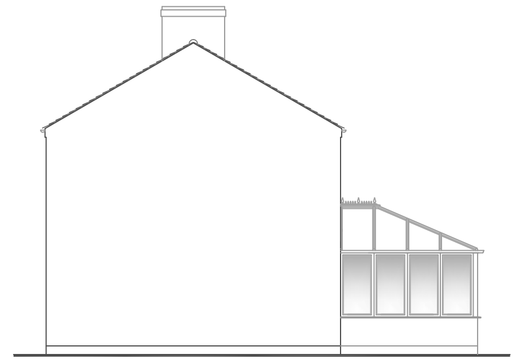

R.H.S. Elevation
(As Existing)




Rear Elevation
(As Existing)

NOTES


1. No dimensions to be scaled from this drawing.
2. This drawing is to be read in conjunction with all relevant Architect's and Engineer's drawings.

0 5
Scale 1:50 Metres

0 10
Scale 1:100 Metres

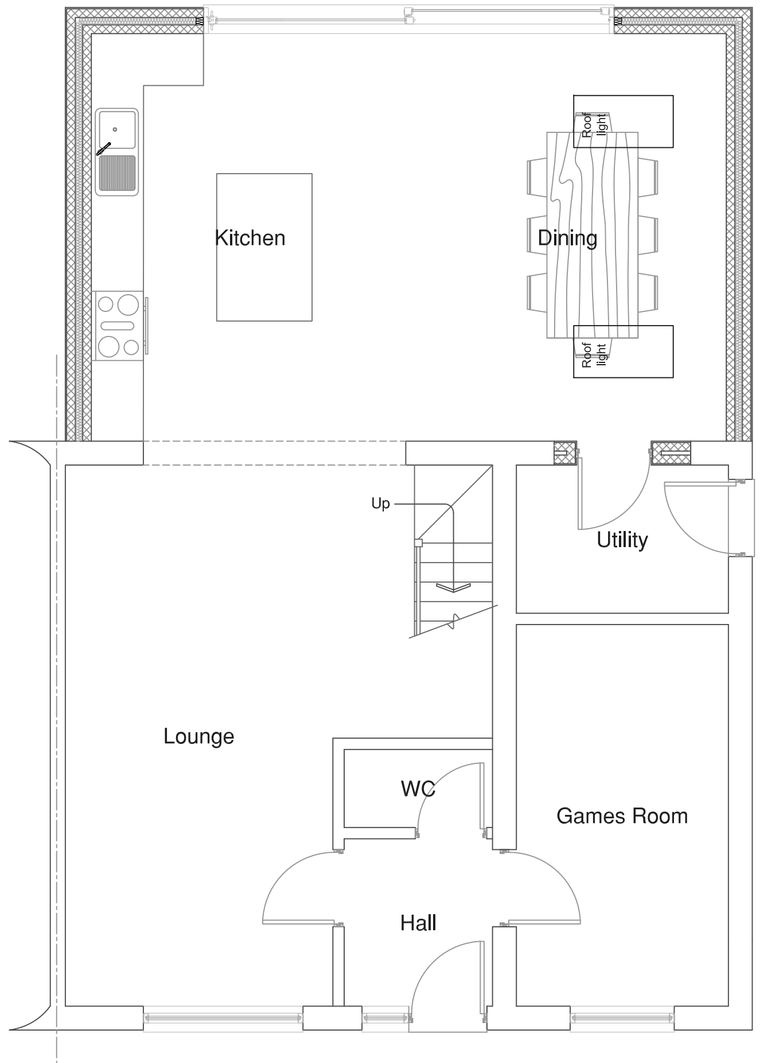


Ground Floor Layout
(As Proposed)

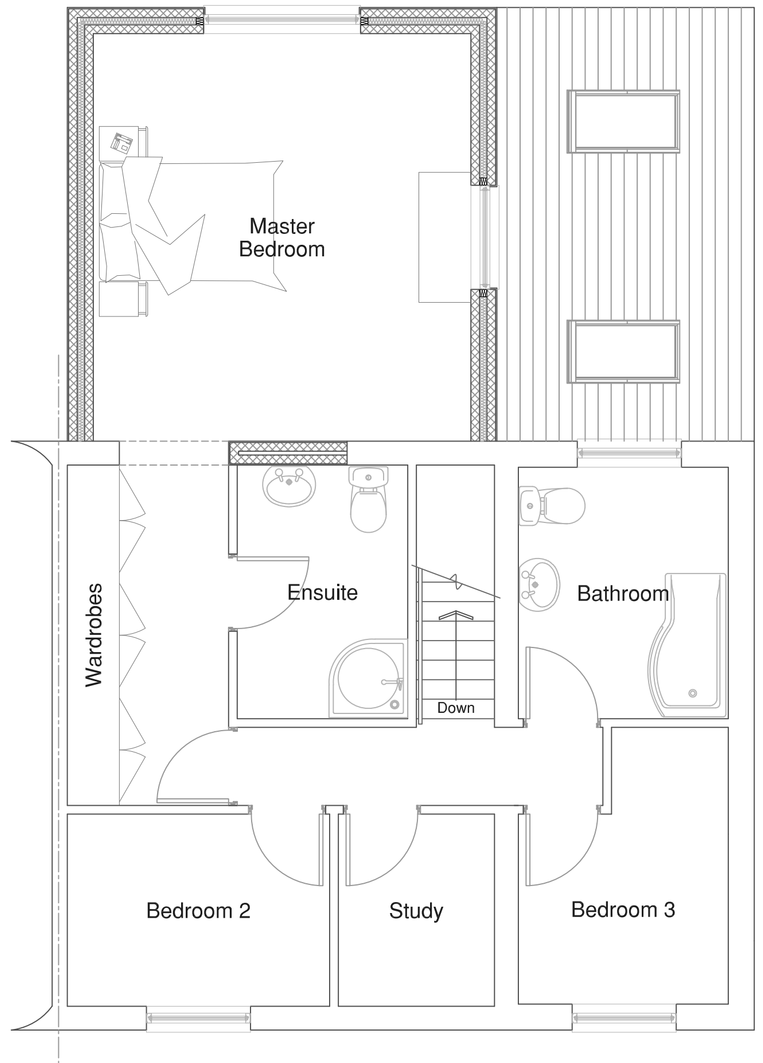


First Floor Layout
(As Proposed)




Front Elevation
(As Proposed)

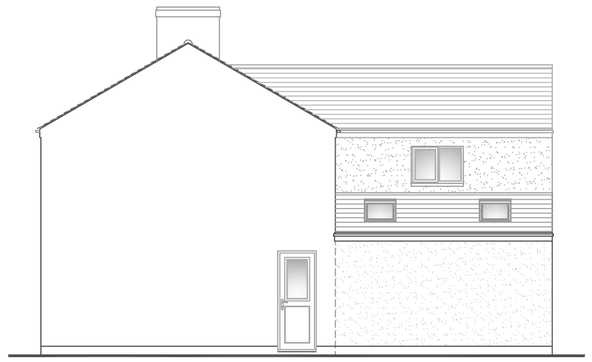

R.H.S. Elevation
(As Proposed)

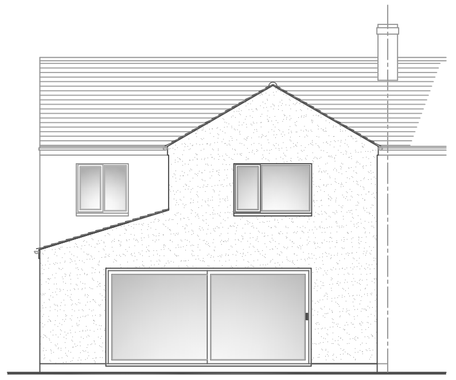

Rear Elevation
(As Proposed)

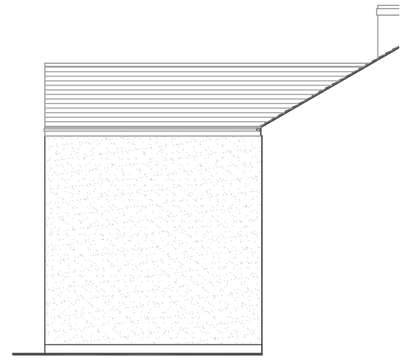

L.H.S. Elevation
(As Proposed)

Rev.	Date	Amendments	Initials

MR. A. HENSHAW

Project
Proposed Extension
104, Peasehill Road,
Ripley,
Derbyshire.

Drawing Title
EXISTING AND PROPOSED
LAYOUTS AND ELEVATIONS.

H M CHAMBERS & PARTNERS
consulting civil and structural engineers
41a Derby Road , Heanor
Derbyshire. DE75 7QG
Telephone [01773] 718994

Date	Drawing No.
March 2021	N6480-02
Scale 1:50, 1:100 @ A1	

© copyright