

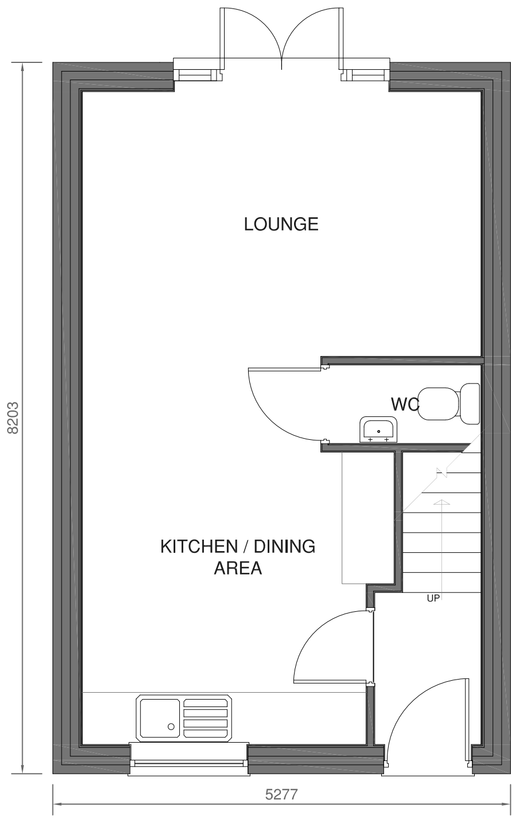


GROUND FLOOR LAYOUT
(1:50)

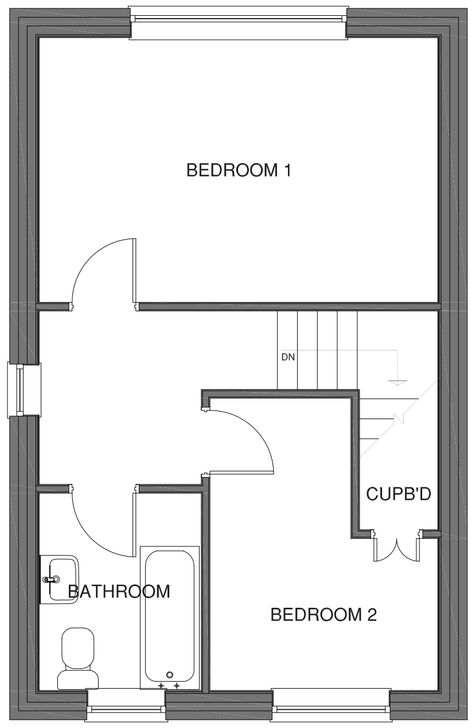


FIRST FLOOR LAYOUT
(1:50)

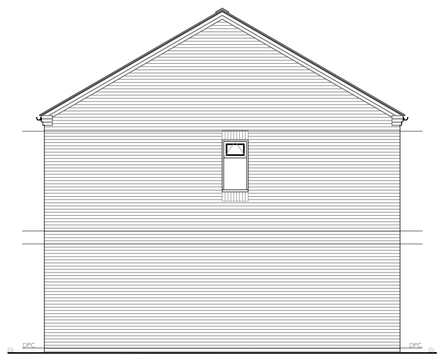

LHS SIDE ELEVATION
(1:100)




FRONT ELEVATION
(1:100)

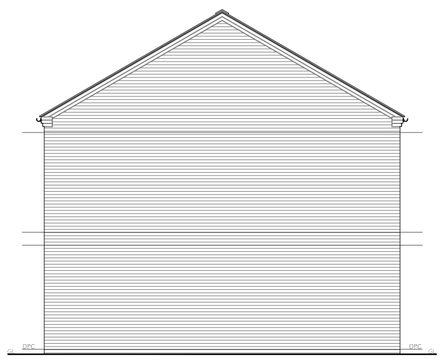

RHS SIDE ELEVATION
(1:100)



REAR ELEVATION
(1:100)

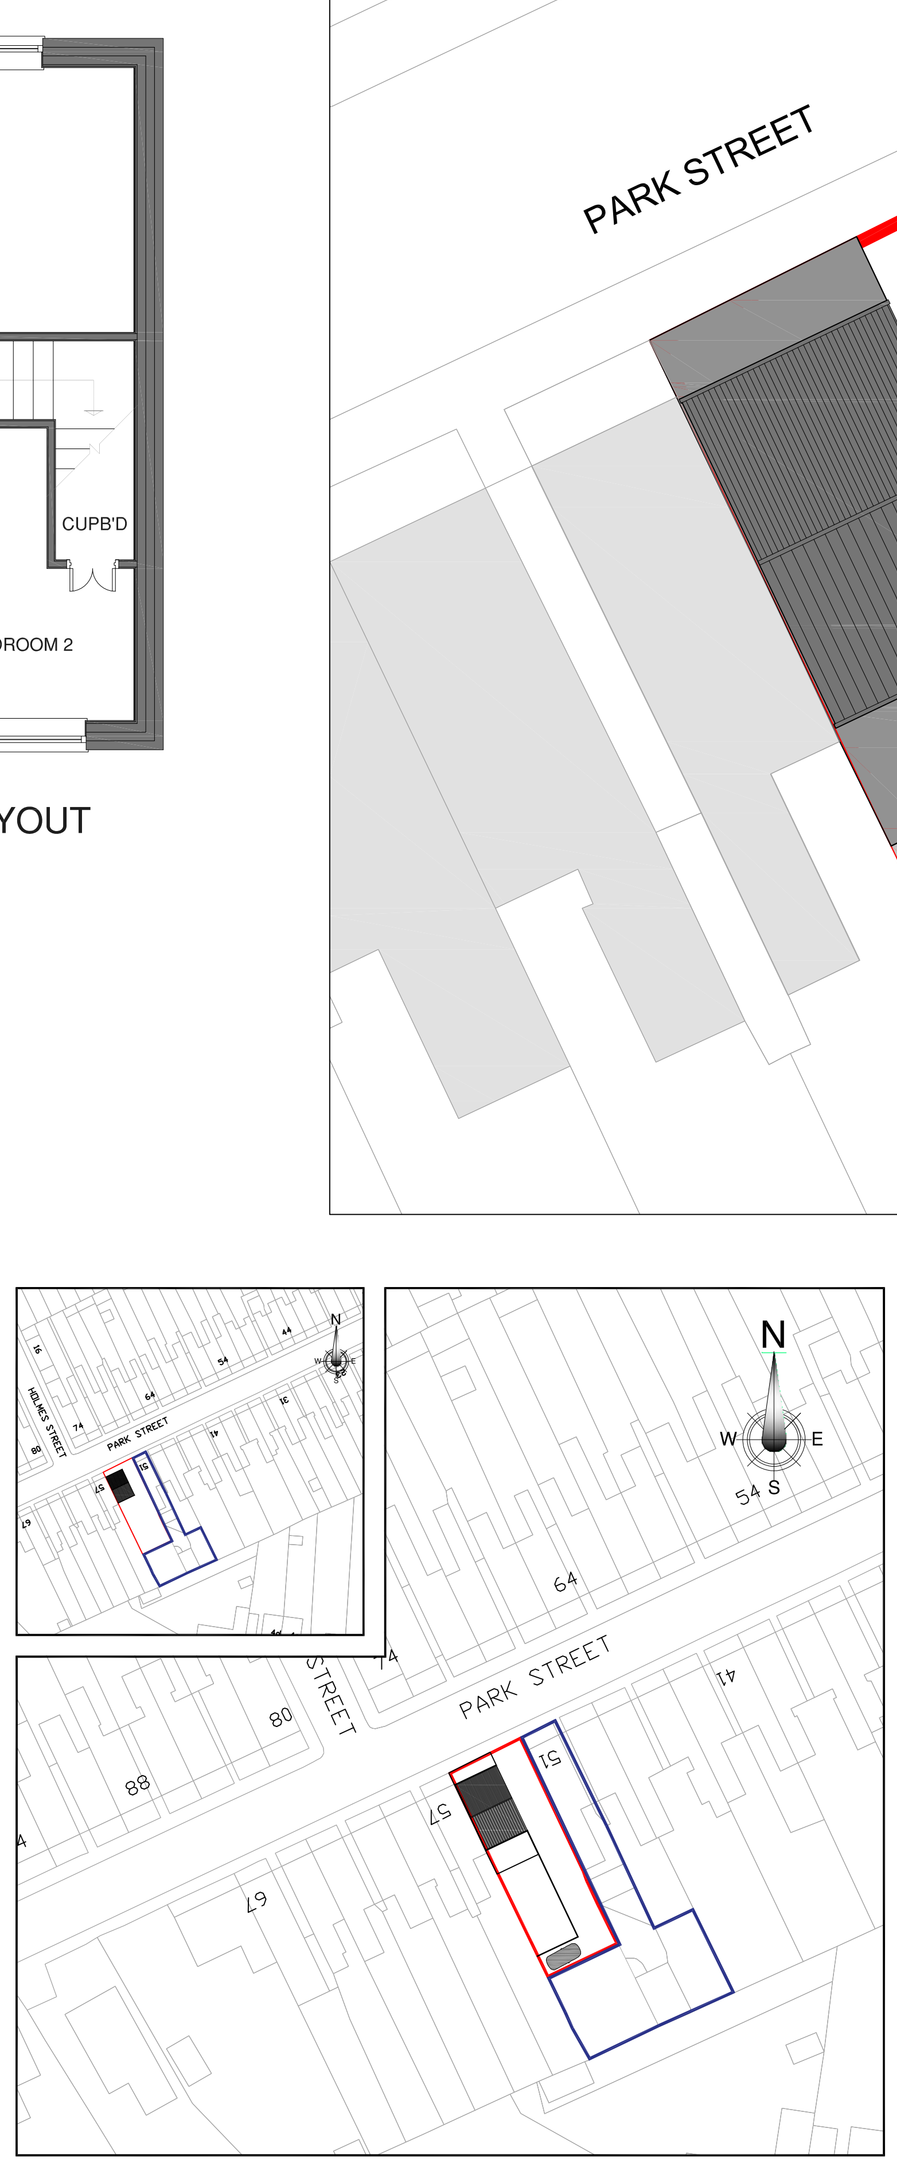

BLOCK & LOCATION PLANS
SCALE = 1:500/1250

PROPOSED SITE LAYOUT
SCALE = 1:100

NOTES

1. No dimensions to be scaled from this drawing.
2. This drawing is to be read in conjunction with all relevant Architect's and Engineer's drawings.

Rev.	Date	Amendments	Initials
A	17/03/21	PLANNING APPLICATION.	D.

MR. I. BALDWIN

Project
Proposed Detached Dwelling
Land Adjacent 51, Park Street,
Heanor,
Derbyshire.

Drawing Title

LAYOUTS AND ELEVATIONS
AS PROPOSED.

H M CHAMBERS & PARTNERS
consulting civil and structural engineers
41a Derby Road , Heanor
Derbyshire. DE75 7QG
Telephone [01773] 718994

Date	Drawing No.
March 2021	N7929-01[A]
Scale: 1:50, 1:100 @ A2	

© copyright