


North

Chevin Road Location Plan

Scale 1:1250

0 25 50 75 100 125m

Legend
Land boundary
Existing buildings

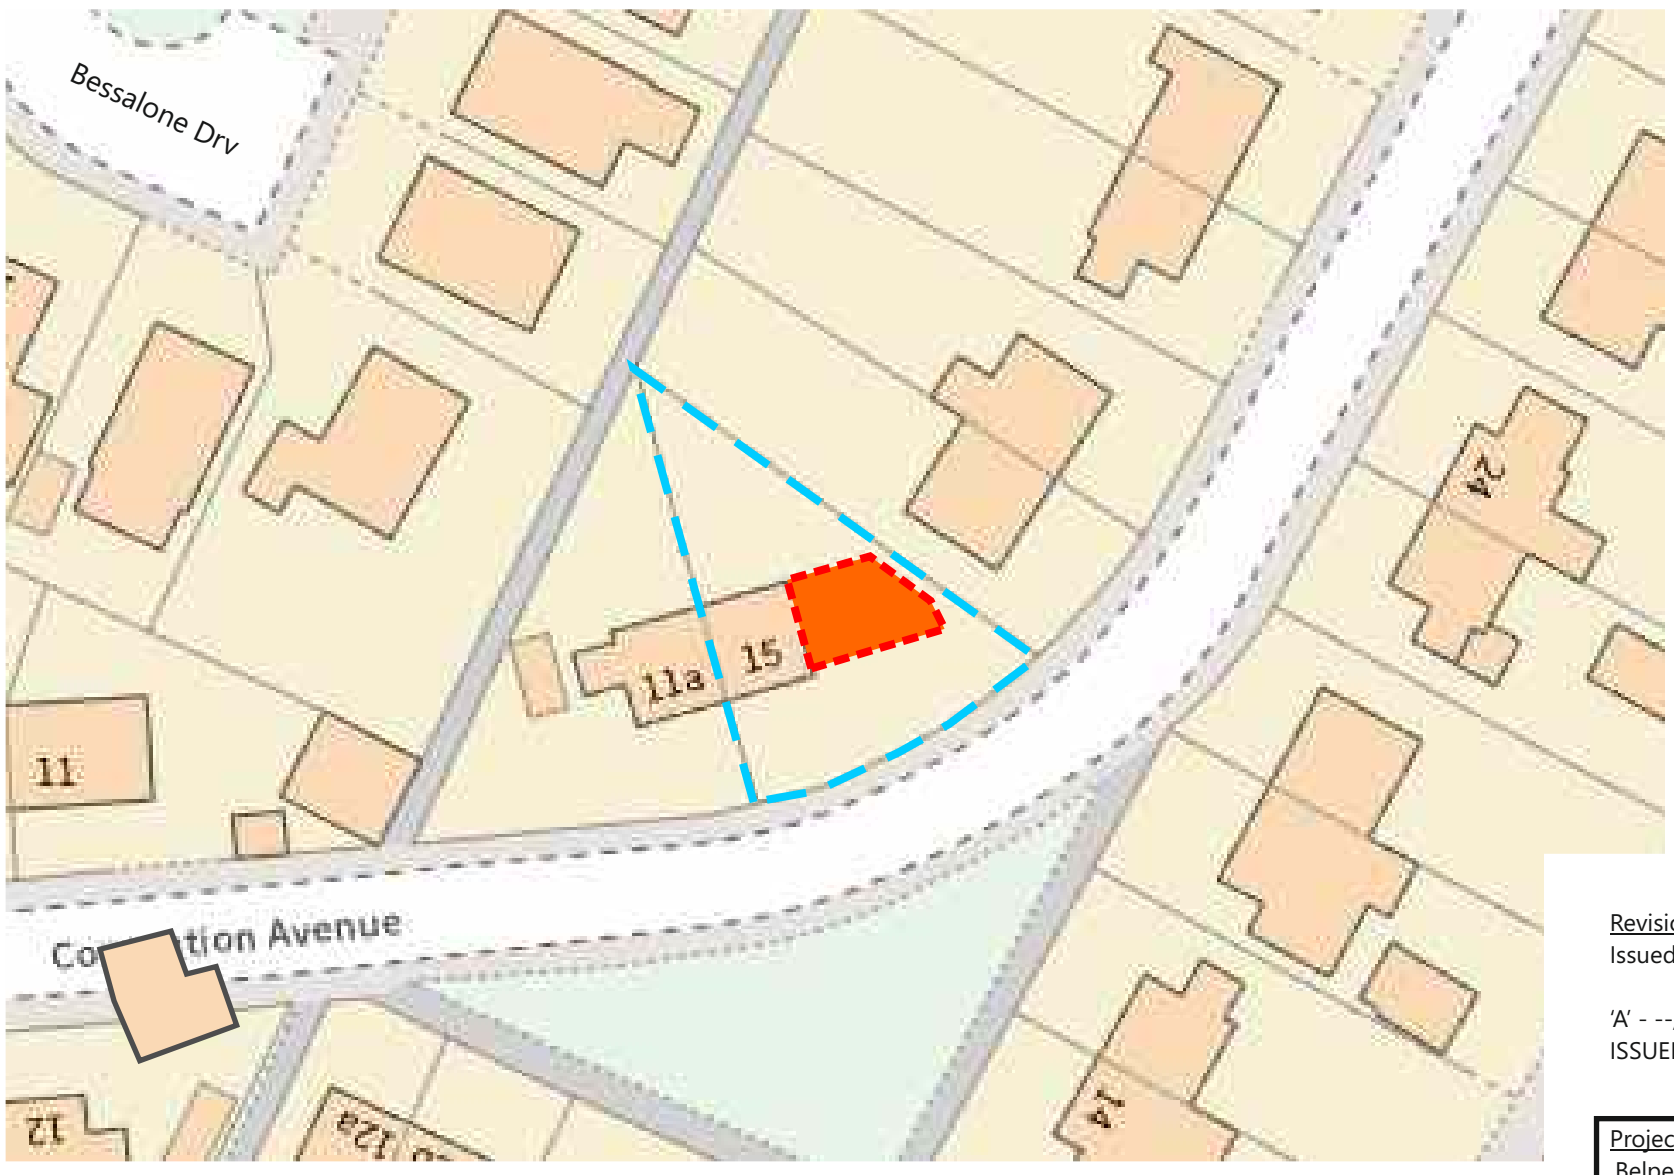

Revision '0' -16/03/21
Issued for Client Approval

'A' - --/--/2021
ISSUED FOR PLANNING APPLICATION

0 10 20 30 40 50metres

Scale 1:500

Block Plan

Legend
Proposed Site
Land boundary
Existing buildings

General drawing notes:
1. This design and drawing and any related specification are the intellectual property of 'David Guy Architectural Services', and may not be reproduced in drawing or built form without 'DGAS' express permission
2. 'DGAS' reserve the right to alter any item or specification shown on this drawing to accord with the latest details and regulations
3.This drawing should not be scaled, only figured dimensions are to be used, all dimensions should be checked on site prior to work commencing.
4. The drawings are in metric scale
5. Please report any discrepancies to 'DGAS' immediately
6. All drawings are to be read in conjunction with any other relevant engineers / consultants drawings or other information where applicable.

Project: 15 Coronation Avenue ,Belper. DE561ER		
Client: J.Clarke		
Title: Location and Block plans		
Scale: 1:1250/500@A3	Inception: Jan 2021	Drawn: DG
Job: C1055	Dwg No: L01	Rev: 0

DAVID GUY
ARCHITECTURAL SERVICES
www.dg4design.co.uk
e: info@dg4design.co.uk
47 Long Row, Belper, De56 1DS Mobile 07979 542199