North Elevation



West Elevation



South Elevation




East Elevation



First Floor Plan



Ground Floor Plan

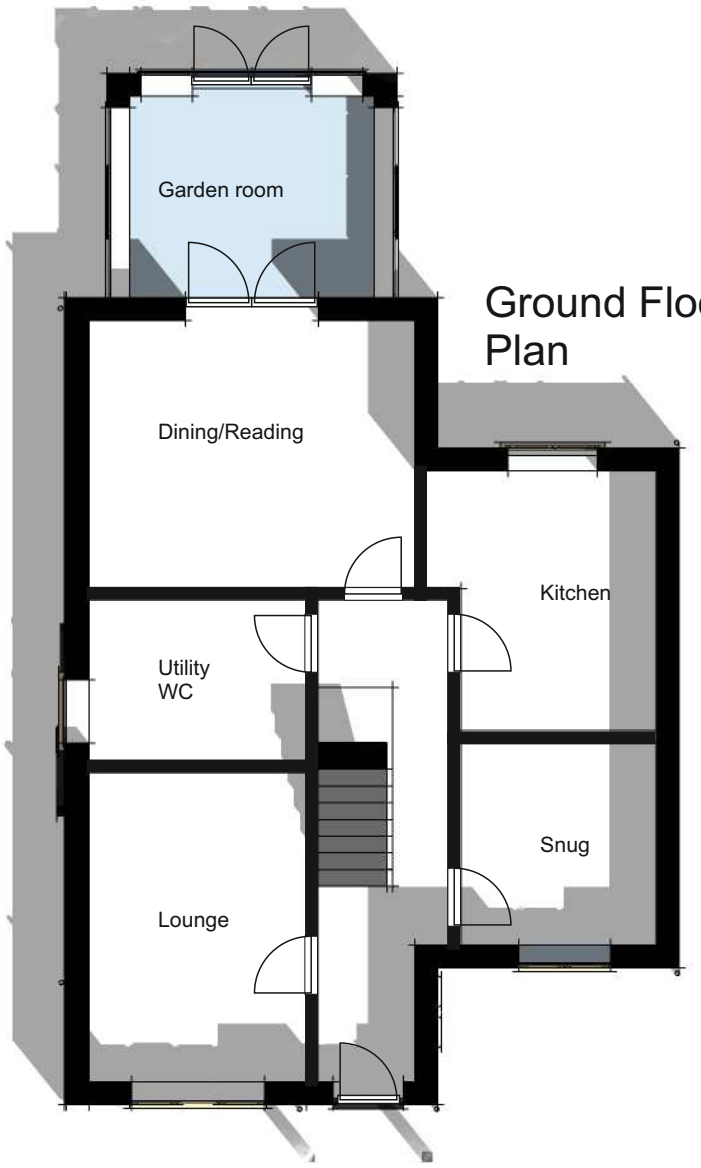

Revision '0' -04/02/21
Issued for Client Approval

'A' - 03/03/2021
ISSUED FOR PLANNING APPLICATION

Project: Charnwood Lodge, Charnwood Avenue, Belper. DE561EA		
Client: S.Simms		
Title: Existing Plans & Elevations		
Scale: 1:1250/500@A3	Inception: Nov 2020	Drawn: DG
Job: C1051B	Dwg No: E01	Rev: A

DAVID GUY
ARCHITECTURAL
SERVICES
www.dg4design.co.uk
e: info@dg4design.co.uk
47 Long Row, Belper, De56 1DS Mobile 07979 542199

Scale 1:100 @ A3

0 2 4 6 8 10 metres

General drawing notes:

1. This design and drawing and any related specification are the intellectual property of 'David Guy Architectural Services', and may not be reproduced in drawing or built form without 'DGAS' express permission
2. 'DGAS' reserve the right to alter any item or specification shown on this drawing to accord with the latest details and regulations
3. This drawing should not be scaled, only figured dimensions are to be used, all dimensions should be checked on site prior to work commencing.
4. The drawings are in metric scale
5. Please report any discrepancies to 'DGAS' immediately
6. All drawings are to be read in conjunction with any other relevant engineers / consultants drawings or other information where applicable.