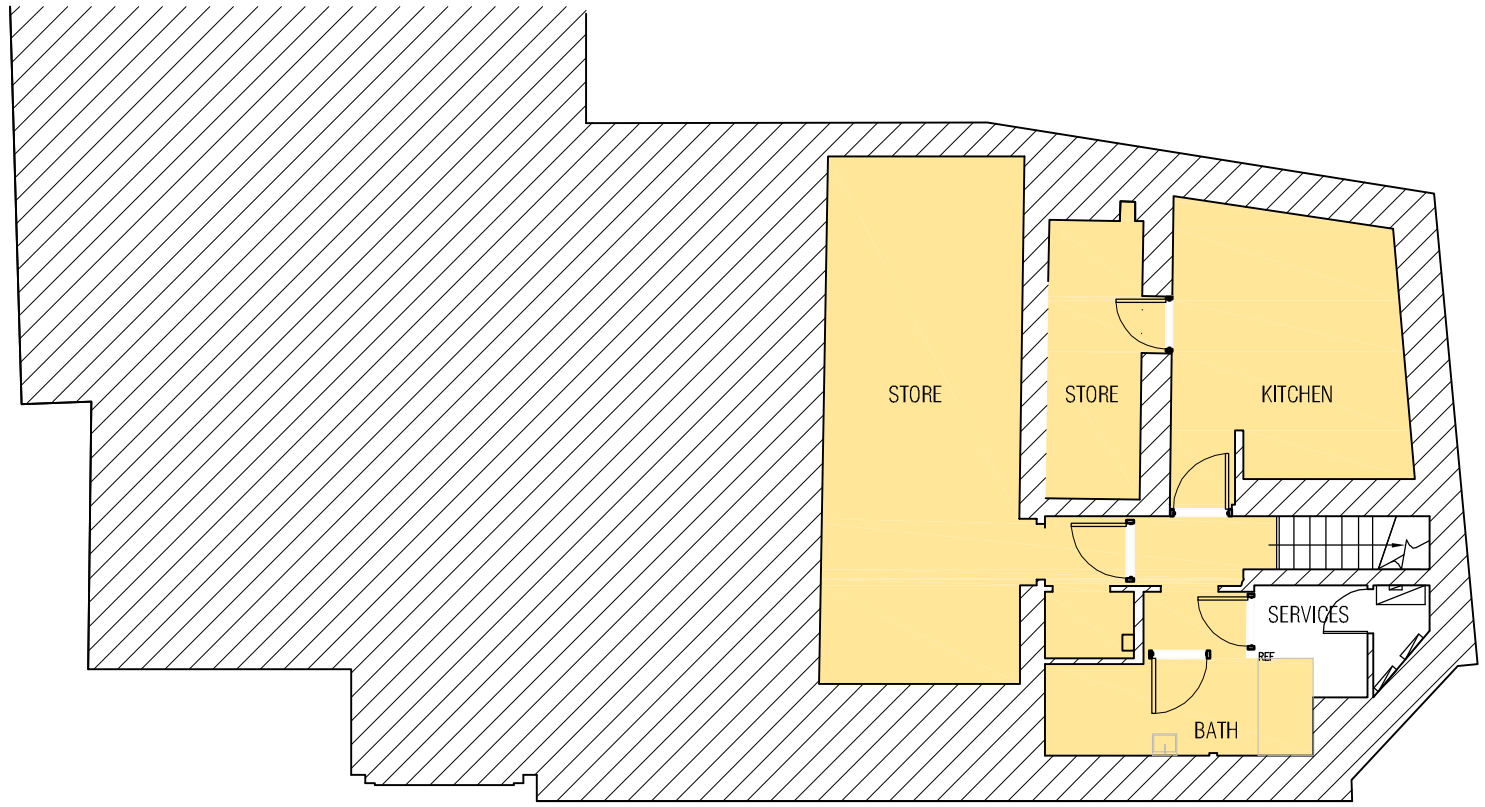

PROPOSED BASEMENT PLAN

GENERAL NOTES

Do not scale from this drawing.

This drawing has been prepared solely for planning purpose only.

KEY

FLAT 1 _1X BED =77.00M²

COMMERCIAL UNIT
USE CLASS ' E ' (a),(c),(g).

FLAT 3 _1 X BED = 49.00M²

FLAT 4 _ STUDIO = 27.00M²

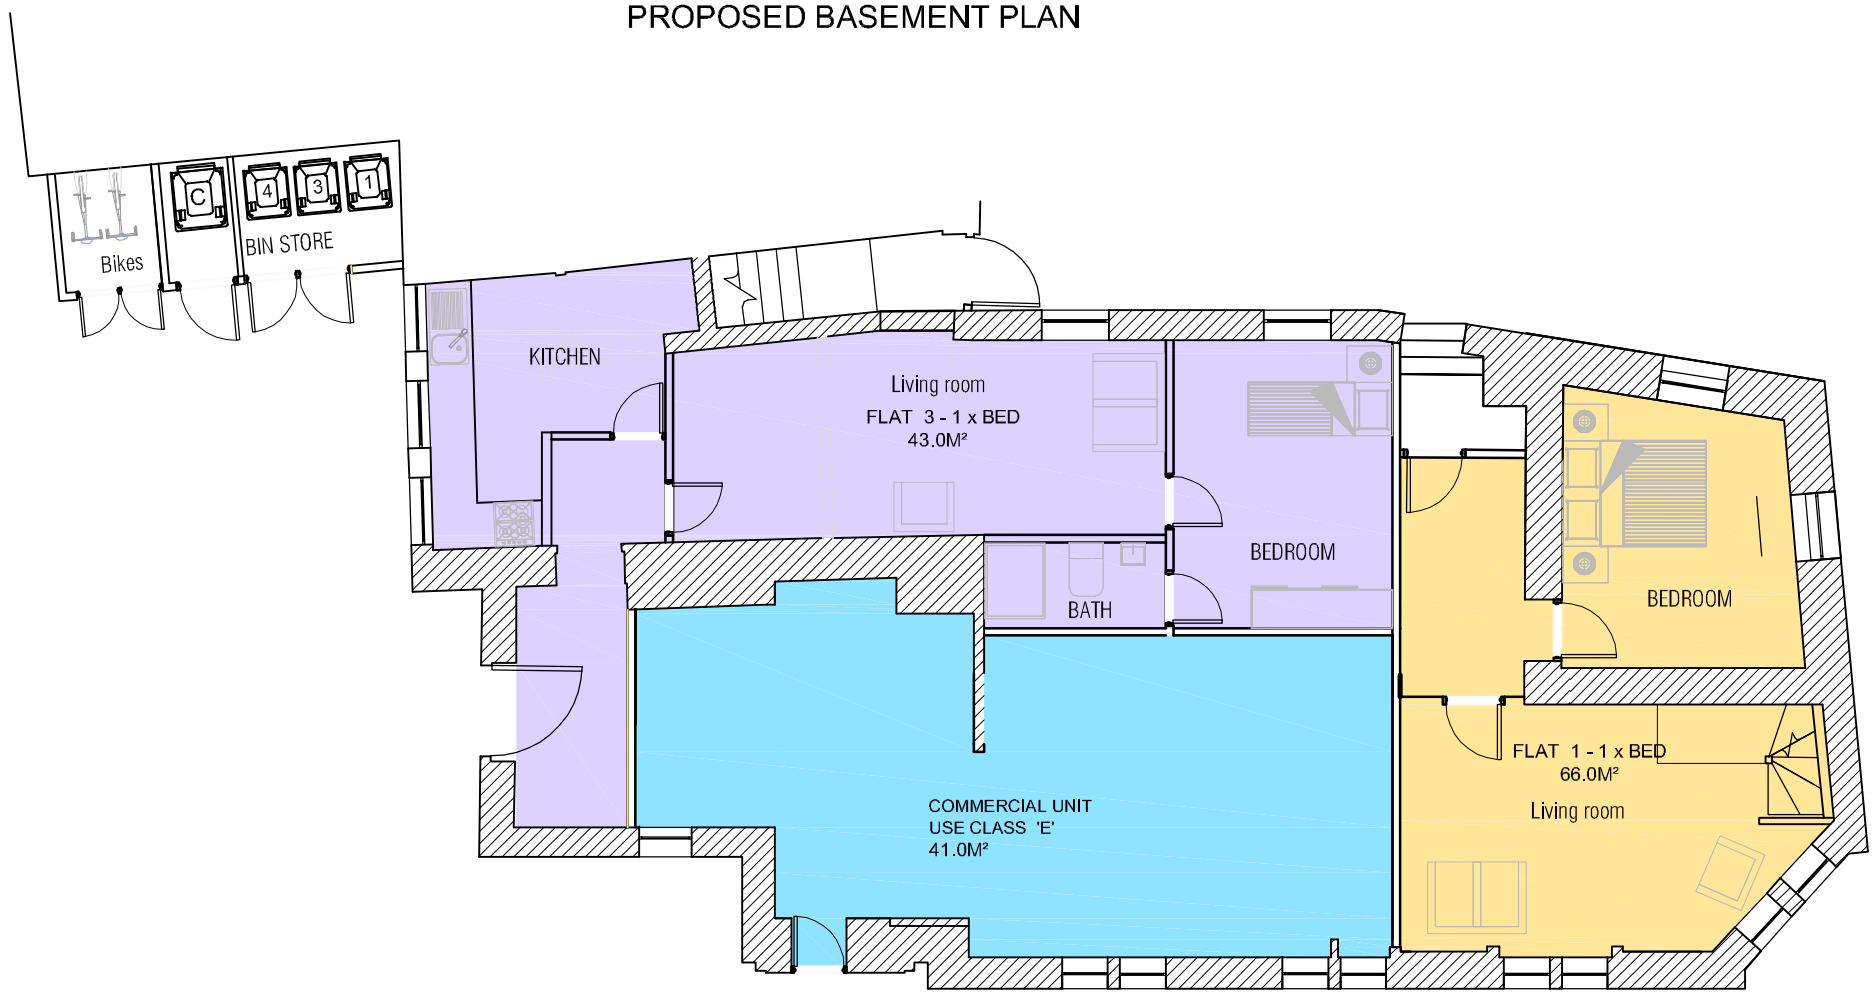

PROPOSED GROUND FLOOR PLAN

No.	Description	Date
B	Drawing updated	17.02.201
A	Planning issue	12.10.2020

arc hitecture 365
+447983399646
Architecture365 Ltd
contact@architecture365.co.uk
www.architecture365.co.uk
20 Lynmouth Road
Leicester
LE5 1NA

Project

1 KING STREET, ALFRETON, DERBY DE55 7AF

Drawing Title

PROPOSED PLANS

Drawing No. PL01 A200

Rev B

Scale @ A3 1:100