
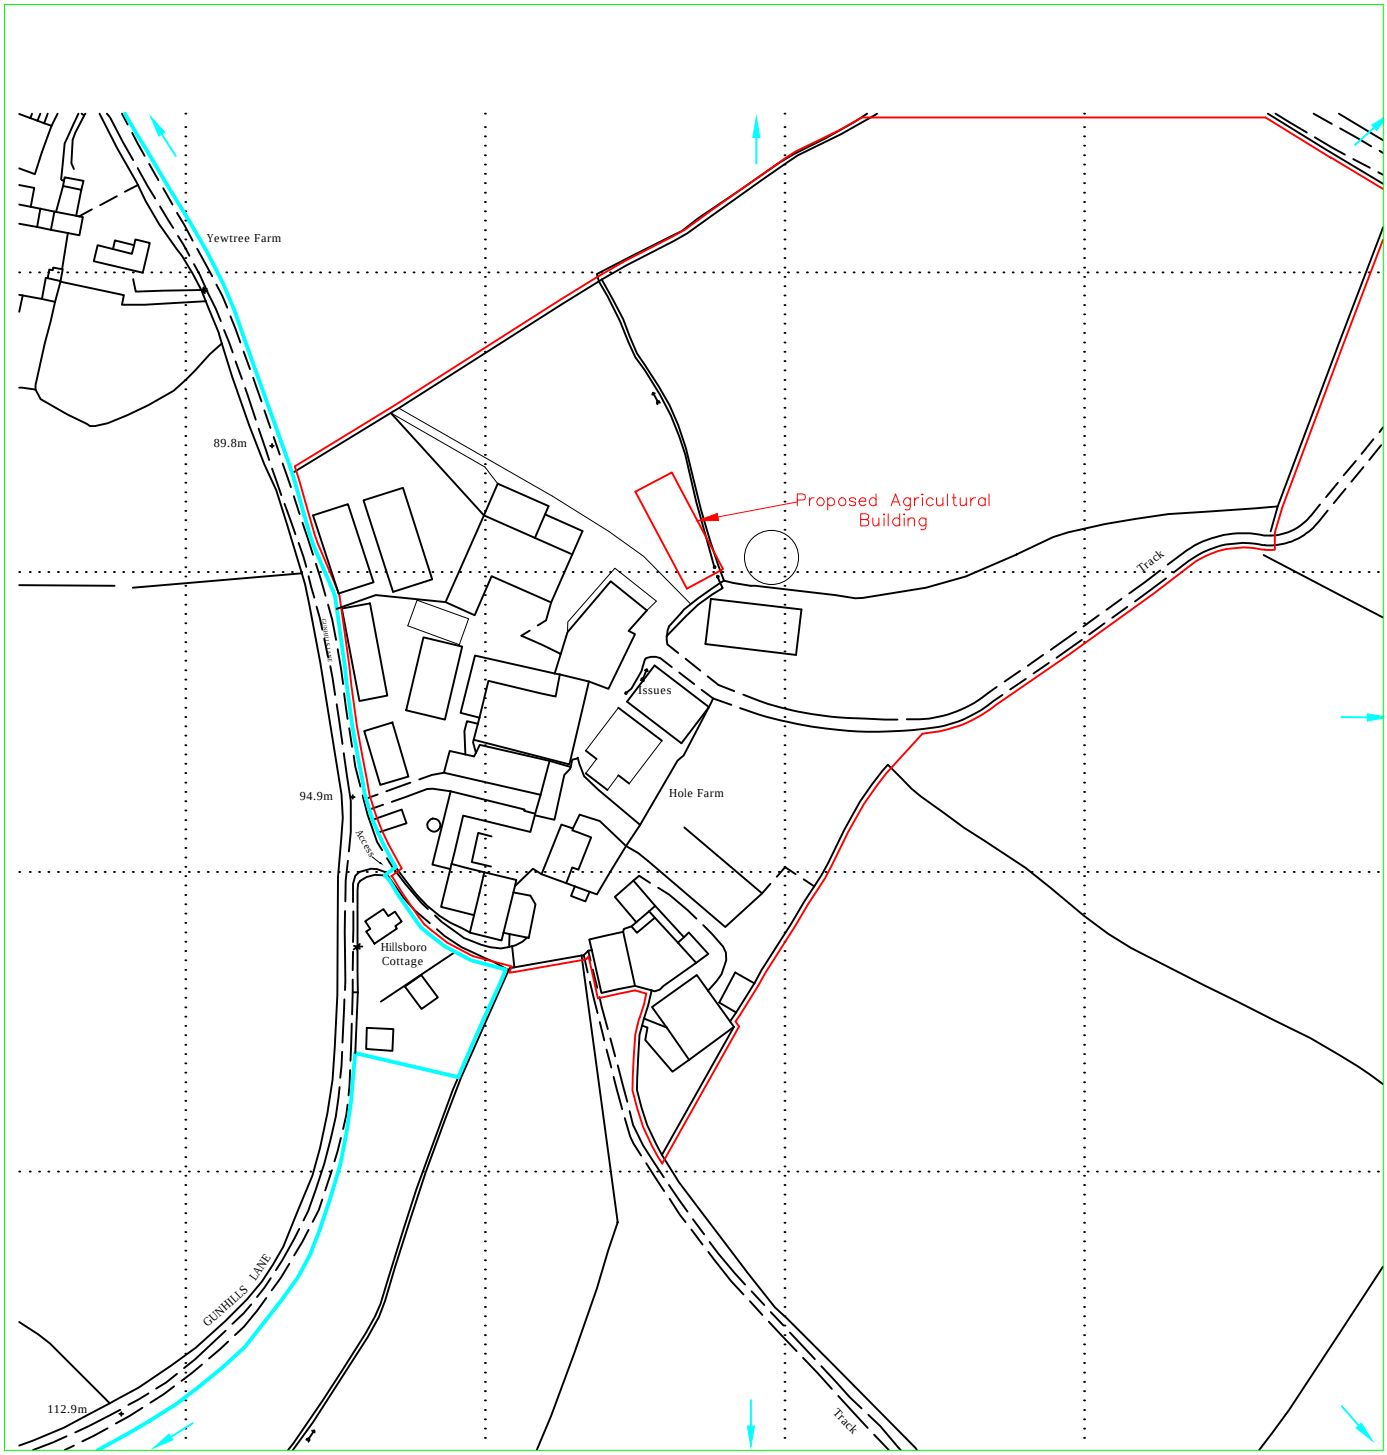


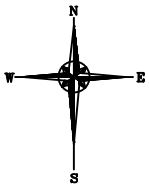

Reproduced from Ordnance Survey digital map data, 1:2500 scale, by permission of Ordnance Survey on behalf of The Controller of Her Majesty's Stationery Office. © Crown copyright. All rights reserved. Licence Number: 100046980

Client:	Mr E Allen Hole Farm, Gun Hills Lane, Windley, Belper, DE56 2LR	Drawn: Joanne Harrison	Designed:
Project:	Proposed Agricultural Building	Checked:	Approved:
Title:	Location plan	Index no.:	Date: 05.02.21
		Scales: 1:2500 @ A4	
A & H Structures Ltd Narlow Works, Thorpe ASHBOURNE. DE6 2AT Tel: 01335 350419		Drg. No. 1447-001	Rev.