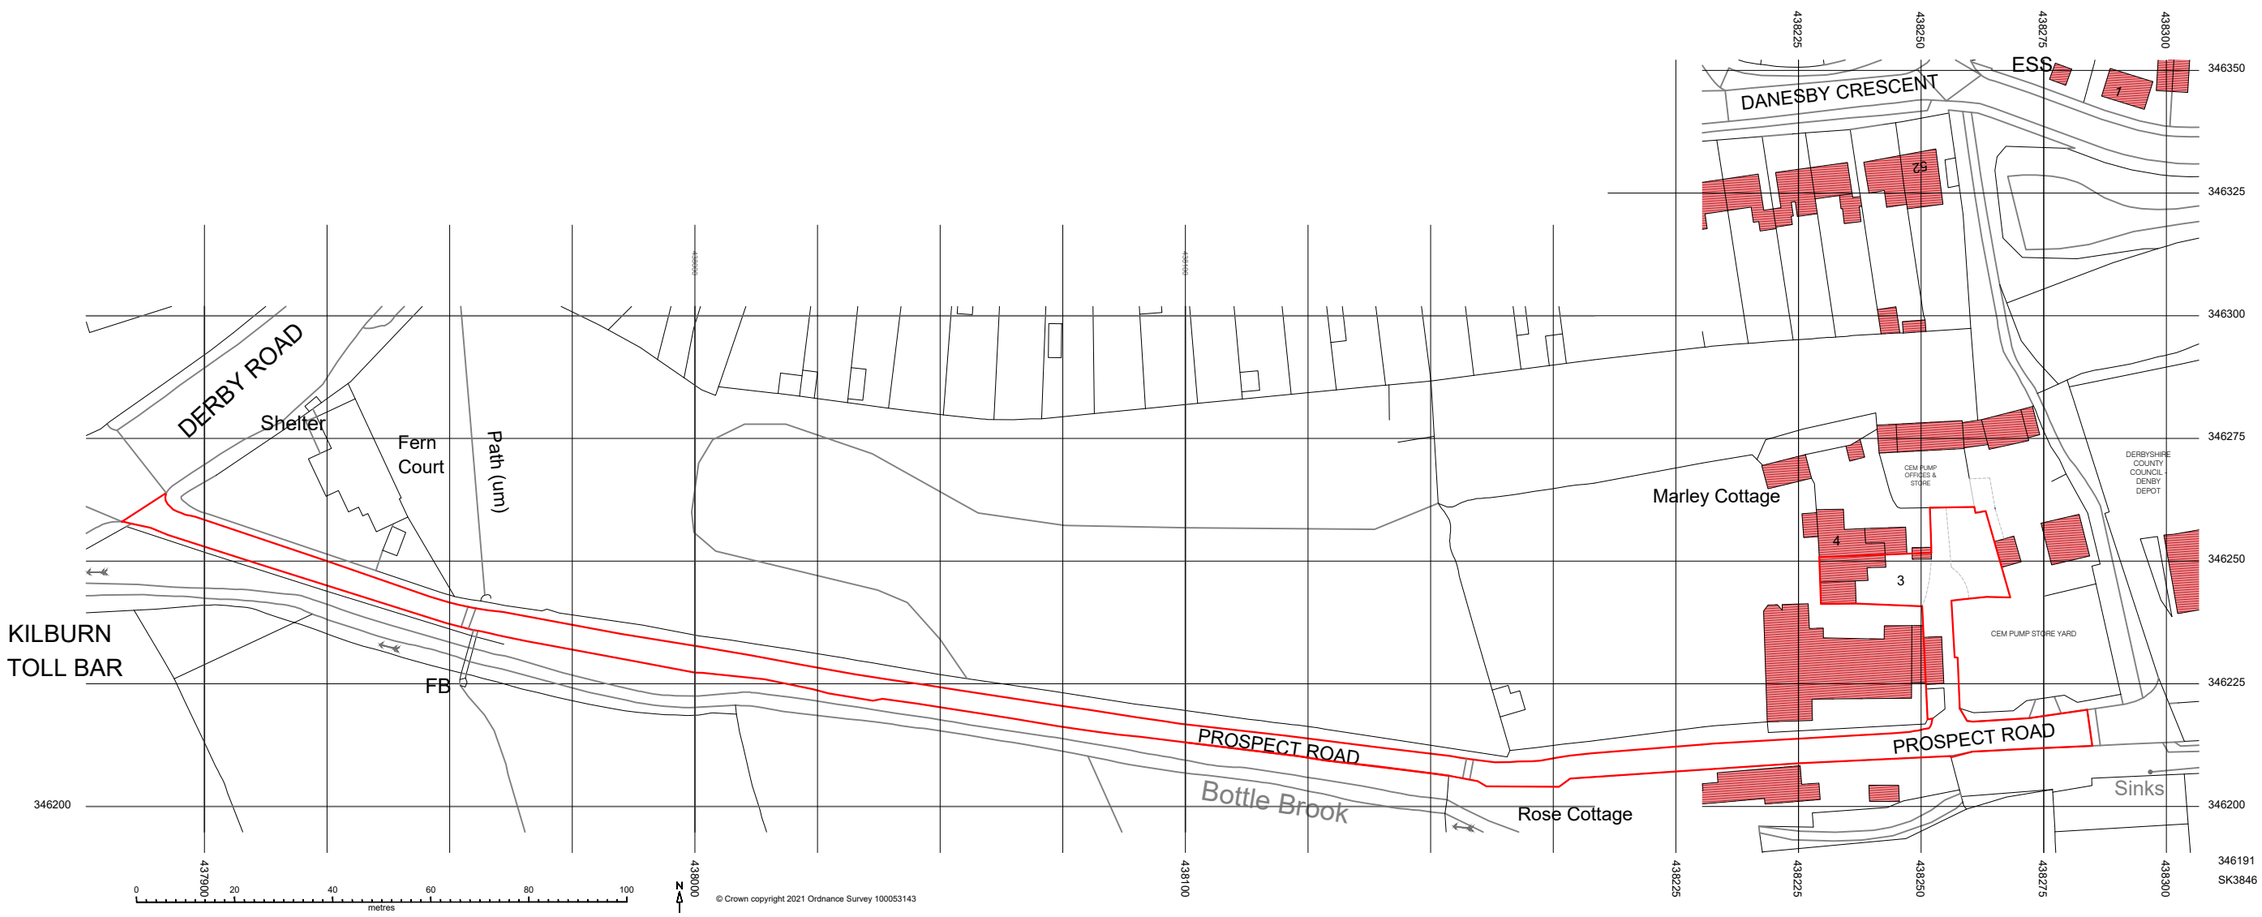


© Crown copyright 2021 Ordnance Survey 100053143

S.G ARCHITECTURAL DESIGN
Tel: 07817034426. sgarchitecturaldesign@gmail.com.
www.sgarchitecturaldesign.com

The Colliery, 3 Prospect Road, Denby, Ripley, Derbyshire, DE5 8RE

05 - SITE LOCATION PLAN

SG PROJECT NO	PAPER SIZE	DRAWN BY
179	A4	SG

REVISION: PLANNING

SCALES: 1:1250

Drawing measurements shall not be obtained by scaling. Verify all dimensions prior to construction. Immediately report any discrepancies on this document to SG ARCHITECTURAL DESIGN.

REV.	DESCRIPTION	DATE	BY	CHK'D
P1	FIRST ISSUE	01-03-21	SG	SG
P1	expanded - road way identified in red as per planning	18-03-21	SG	SG