

Reproduction in whole or part is prohibited without the prior permission of Ordnance Survey.
Crown copyright 2021. Supplied by copla ltd trading as UKPlanningMaps.com a licensed Ordnance Survey partner (100054135).

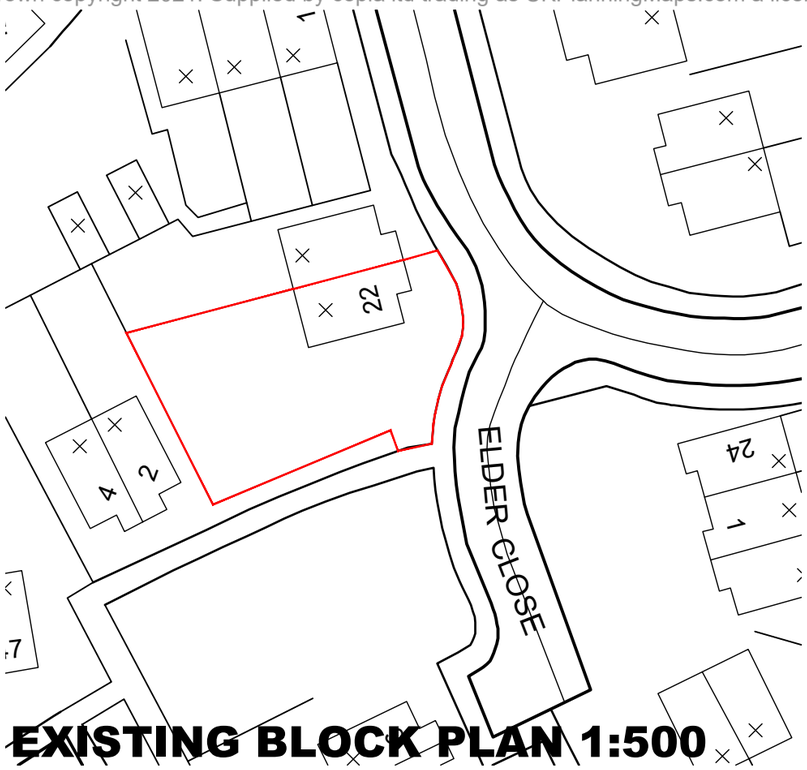

EXISTING BLOCK PLAN 1:500



LOCATION PLAN 1:1250

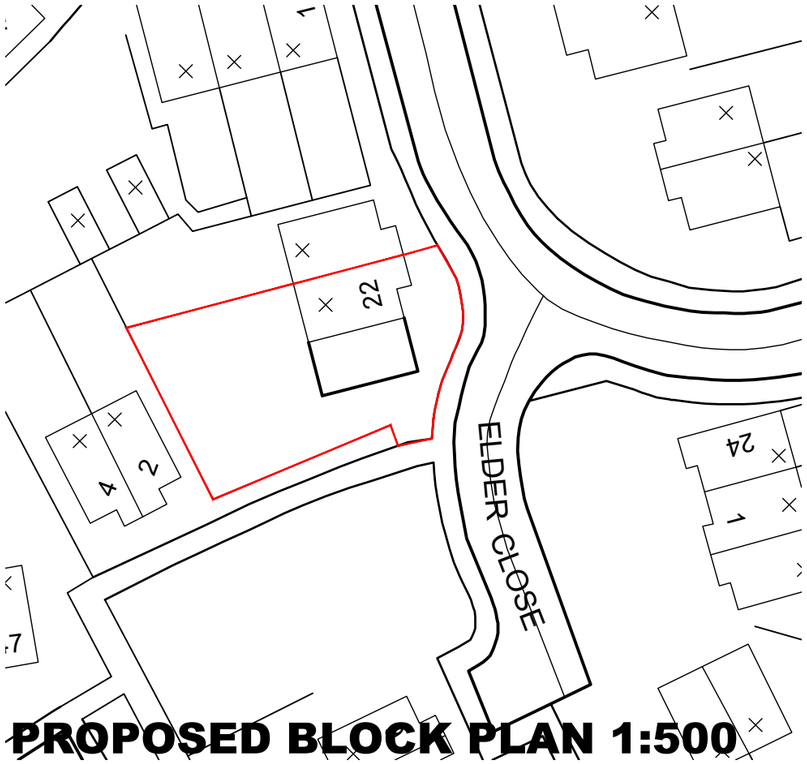

PROPOSED BLOCK PLAN 1:500

10 0 10 20 30 40 50

Metres

N

REV:	DATE:	DESCRIPTION:	BY:

MS Design

MSDesign@live.co.uk

Tel: 07921 366928

PROJECT:
SIDE EXTENSION

DRAWING TITLE:
BLOCK AND LOCATION PLAN

PROJECT ADDRESS:
22 LAVENDER ROAD
SWANWICK
DE55 1RR

CLIENT:
MR HOLLAND

DATE: MAR 2021 SCALE: AS SHOWN FORMAT: A3

DRAWN :	DRG NO:	REVISION:
CHECKED:	2101 / 001	
APPROVED:		Actual Size. 0 10mm