



SITE / GROUND FLOOR PLAN 1:50

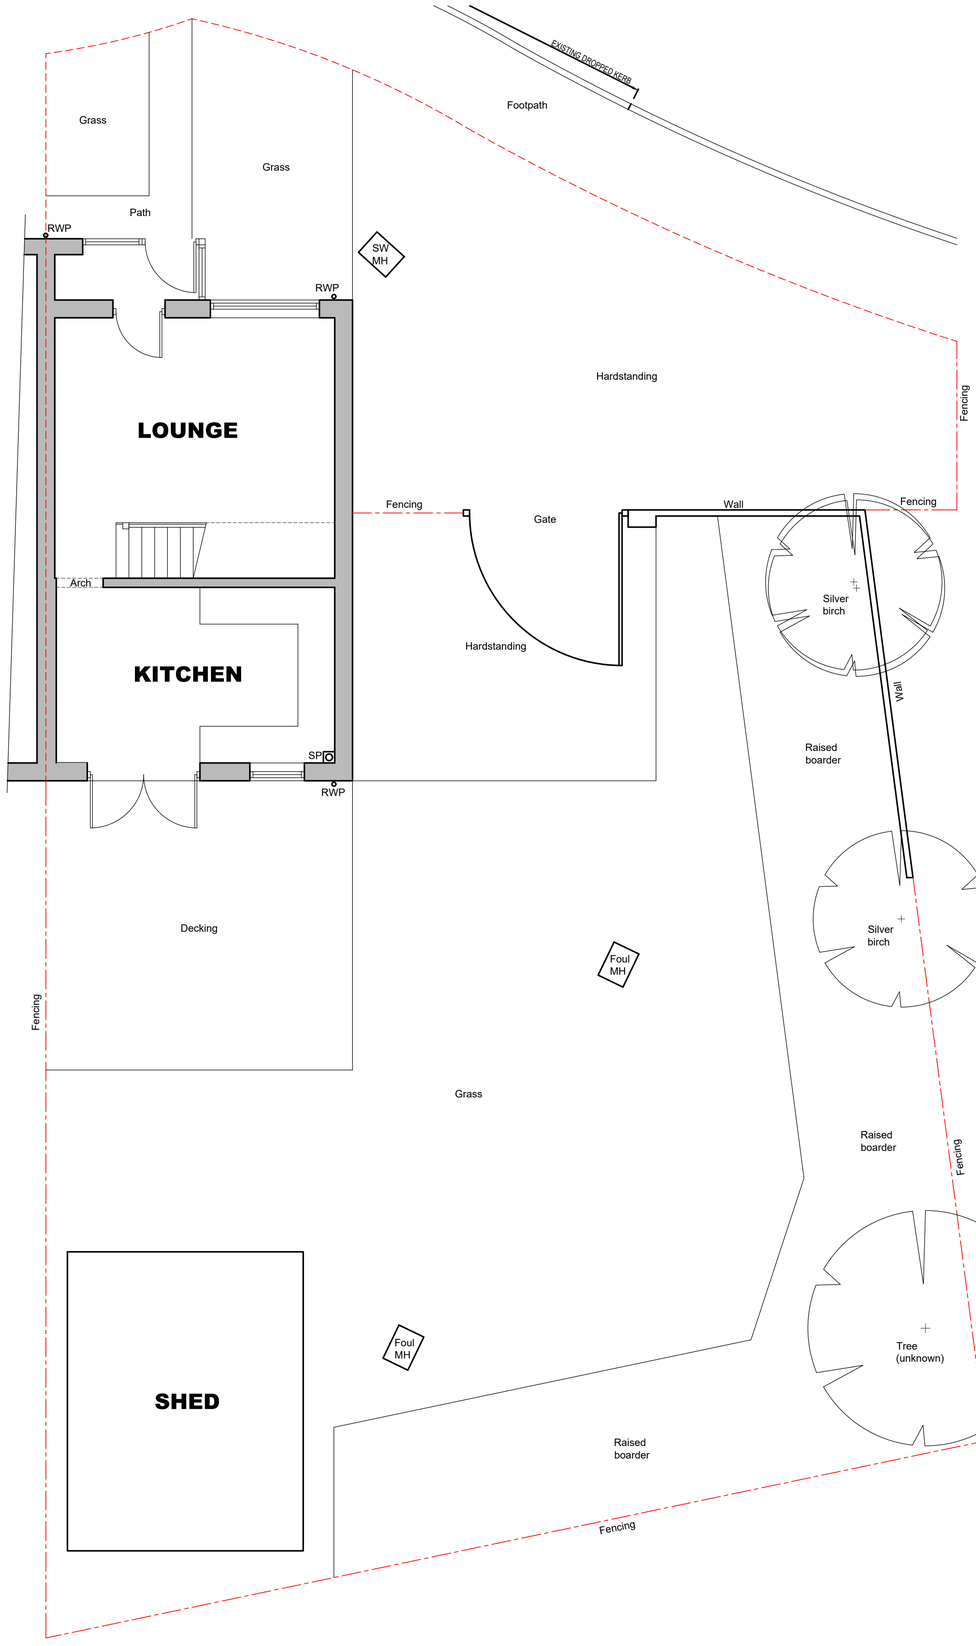

FRONT ELEVATION 1:50

REAR ELEVATION 1:50

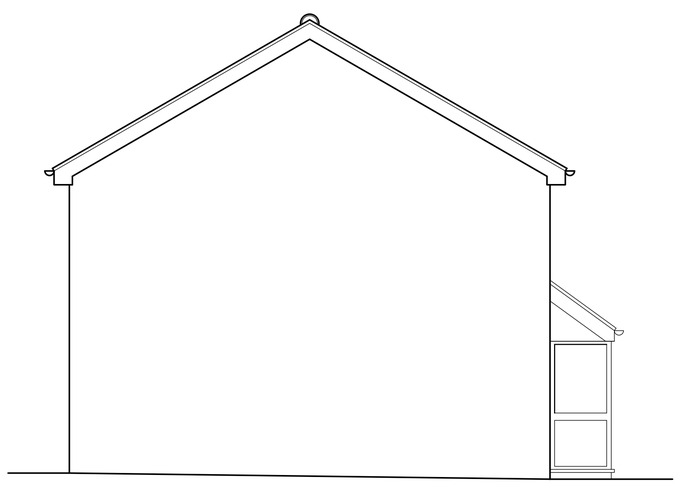

SIDE ELEVATION 1:50

REV:	DATE:	DESCRIPTION:	BY:

MS Design

MSDesign@live.co.uk

Tel: 07921 366928

PROJECT:
SIDE EXTENSION

DRAWING TITLE:
EXISTING PLANS AND ELEVATIONS

PROJECT ADDRESS:
22 LAVENDER ROAD
SWANWICK
DE55 1RR

CLIENT:
MR HOLLAND

DATE: MAR 2021 SCALE: 1:50 @ A1 FORMAT: A1

DRAWN :	DRG NO:	REVISION:
CHECKED:	2101 / 002	Actual Size. 0 10mm
APPROVED:		