Specsavers

APPROVED

Belper (P21)

Date: 12/03/21

41 King Street
Belper
DE56 1PX

Rev: B



Signscope

24 Leigh Road, Haine Industrial Park, Ramsgate, Kent. CT12 5EU
T: +44 (0)01843 850800
F: +44 (0)01843 853537
E: sales@signscope.com
W: www.signscope.com

BLAZE GROUP
BLAZE MAINTENANCE

Proposed Elevation (1:50@A3)



0m 1m 2m 3m 4m 5m

Scale:1:50@A3

Specsavers

Site Address	Page Number	Job Number	Revision
41 King Street Belper DE56 1PX	2 of 5	101266	Rev A: changed to P21 conservation Rev B: Light trough to match shopfront colour
Drawn by	**Date**	**Drawing number**	
MB	12/03/2021	101266/2	

Signscope

T: +44 (0) 1843 850800 - F: +44 (0) 1843 853537
Email: sales@signscope.com

Proposed Elevation



Specsavers

Site Address	Page Number	Job Number	Revision
41 King Street Belper DE56 1PX	3 of 5	101266	Rev A: changed to P21 conservation Rev B: Light trough to match shopfront colour
Drawn by	**Date**	**Drawing number**	
MB	12/03/2021	101266/3	


Signscope


T: +44 (0) 1843 850800 - F: +44 (0) 1843 853537
Email: sales@signscope.com

Item 1


Externally Illuminated Fascia Panel

Featuring externally illuminated logo and text.

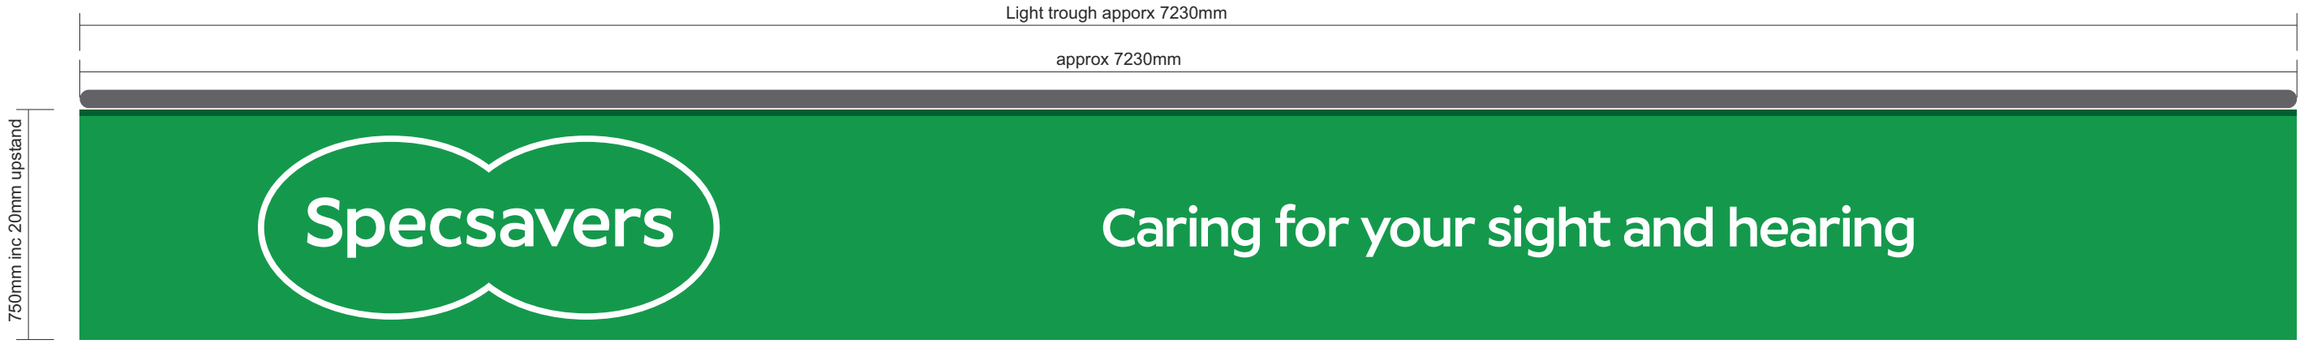


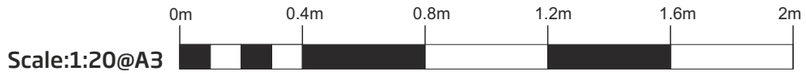


EXTERNALLY ILLUMINATED LOGO & STRAPLINE DETAIL

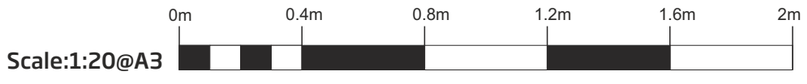

EXTERNALLY ILLUMINATED LOGO DETAIL

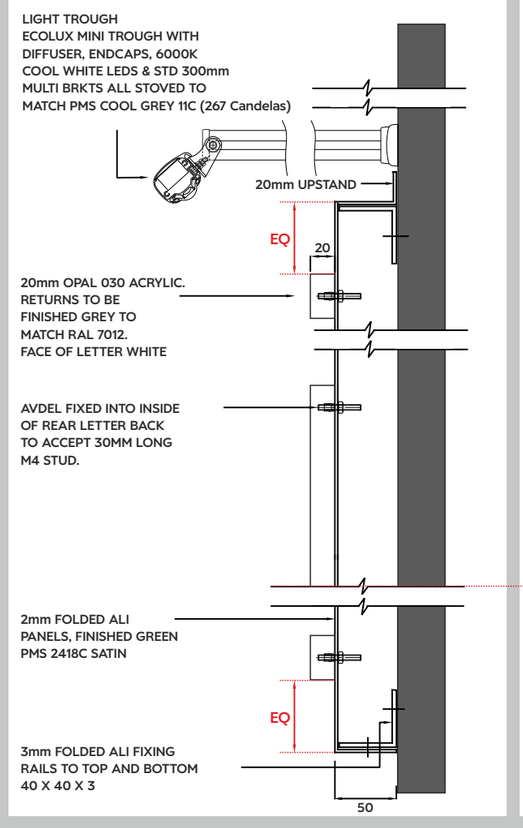

EXTERNALLY ILLUMINATED STRAPLINE DETAIL

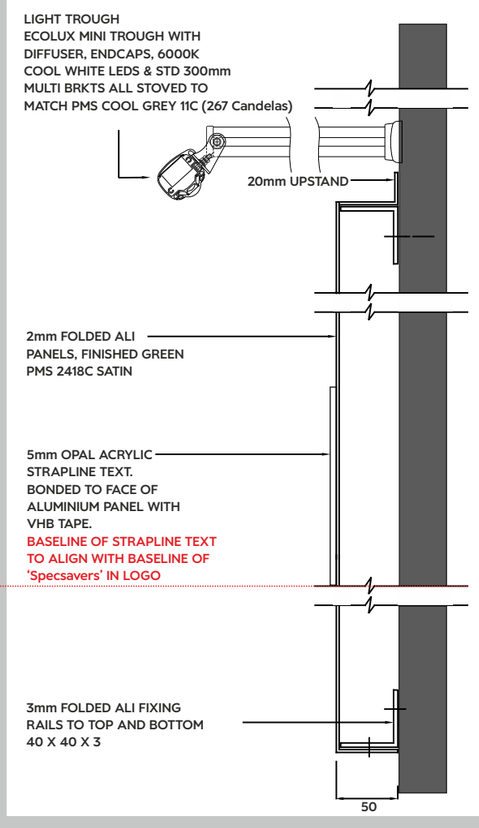

Specsavers

Site Address	Page Number	Job Number	Revision
41 King Street Belper DE56 1PX	4 of 5	101266	Rev A: changed to P21 conservation Rev B: Light trough to match shopfront colour
Drawn by	**Date**	**Drawing number**	
MB	12/03/2021	101266/4	


Signscope


T: +44 (0) 1843 850800 - F: +44 (0) 1843 853537
Email: sales@signscope.com

Item 3

Externally - Illuminated Conservation Sign

Featuring square panel with applied white vinyl logo & text

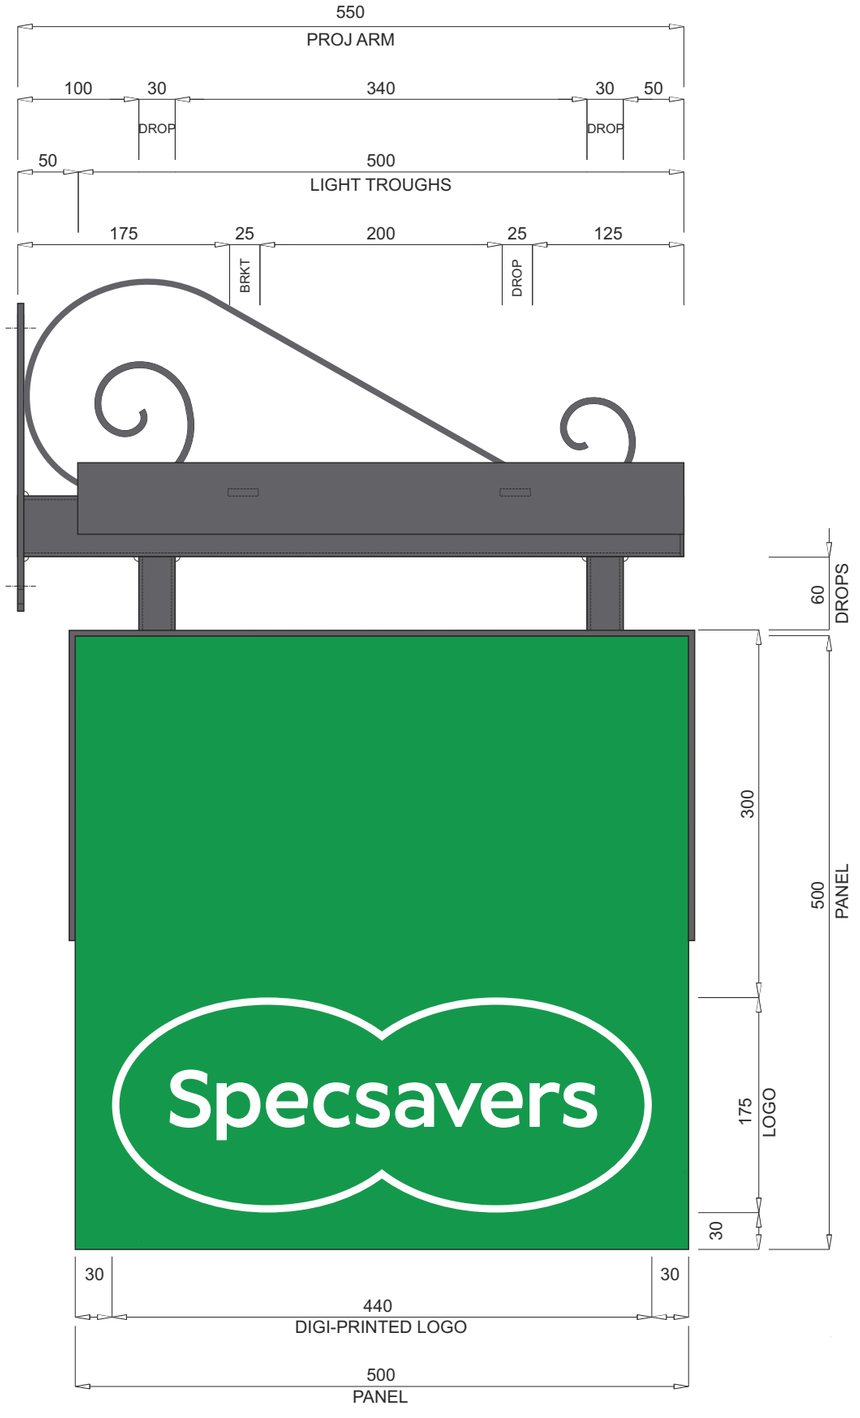

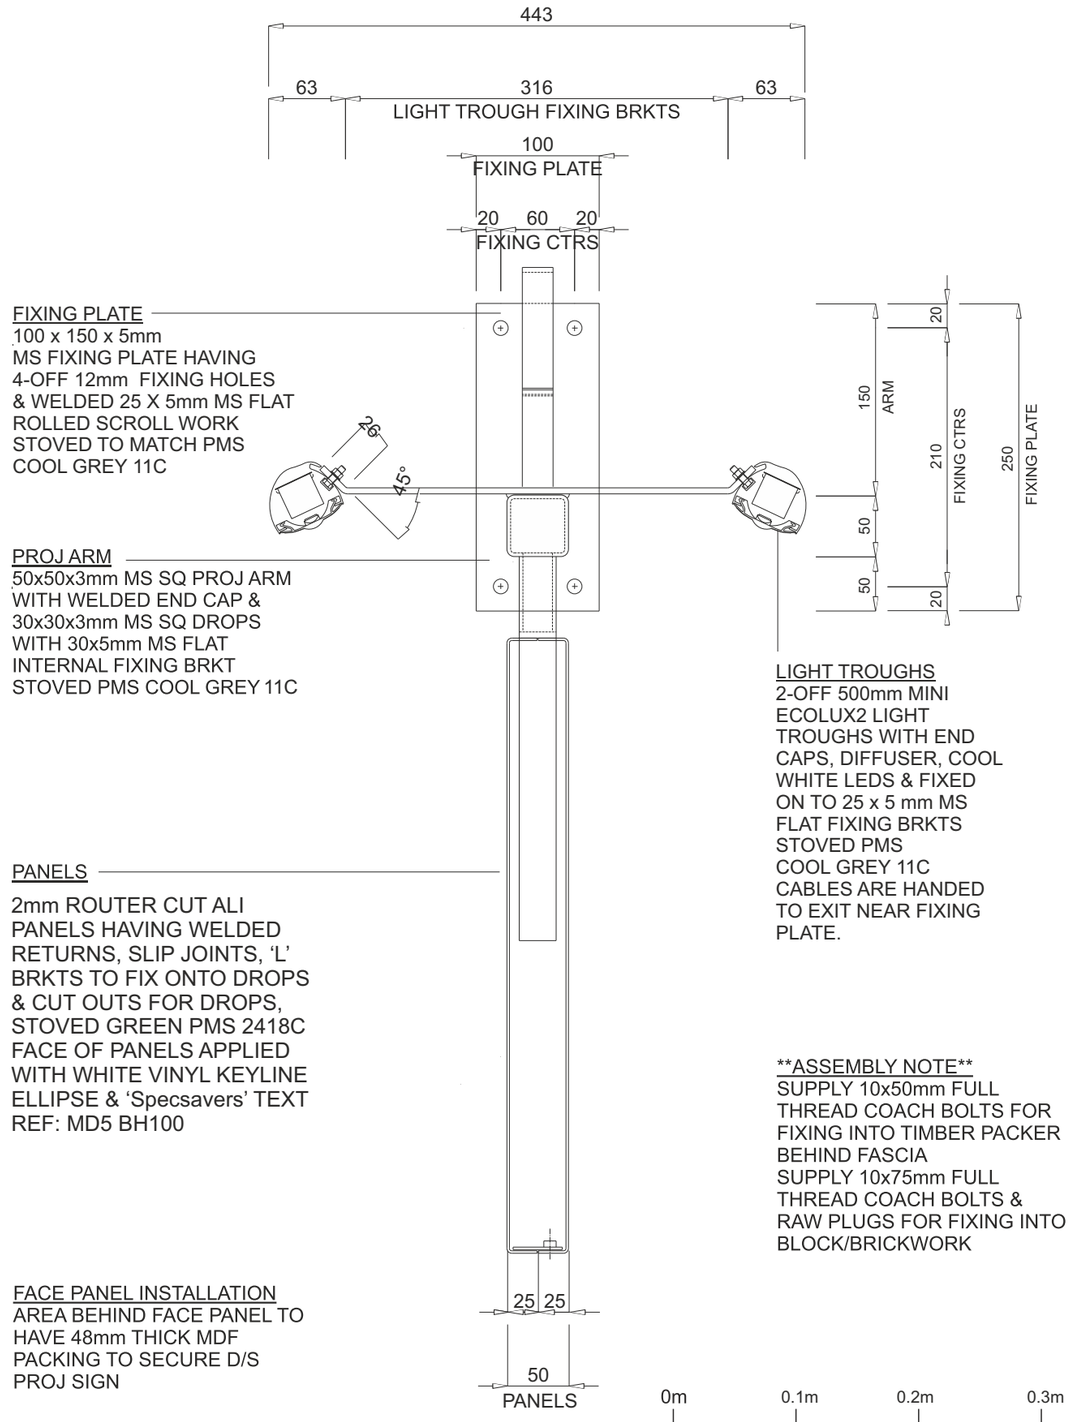

FIXING PLATE
100 x 150 x 5mm
MS FIXING PLATE HAVING
4-OFF 12mm FIXING HOLES
& WELDED 25 X 5mm MS FLAT
ROLLED SCROLL WORK
STOVED TO MATCH PMS
COOL GREY 11C

PROJ ARM
50x50x3mm MS SQ PROJ ARM
WITH WELDED END CAP &
30x30x3mm MS SQ DROPS
WITH 30x5mm MS FLAT
INTERNAL FIXING BRKT
STOVED PMS COOL GREY 11C

PANELS
2mm ROUTER CUT ALI
PANELS HAVING WELDED
RETURNS, SLIP JOINTS, 'L'
BRKTS TO FIX ONTO DROPS
& CUT OUTS FOR DROPS,
STOVED GREEN PMS 2418C
FACE OF PANELS APPLIED
WITH WHITE VINYL KEYLINE
ELLIPSE & 'Specsavers' TEXT
REF: MD5 BH100

FACE PANEL INSTALLATION
AREA BEHIND FACE PANEL TO
HAVE 48mm THICK MDF
PACKING TO SECURE D/S
PROJ SIGN

LIGHT TROUGHS
2-OFF 500mm MINI
ECOLUX2 LIGHT
TROUGHS WITH END
CAPS, DIFFUSER, COOL
WHITE LEDS & FIXED
ON TO 25 x 5 mm MS
FLAT FIXING BRKTS
STOVED PMS
COOL GREY 11C
CABLES ARE HANDED
TO EXIT NEAR FIXING
PLATE.

ASSEMBLY NOTE
SUPPLY 10x50mm FULL
THREAD COACH BOLTS FOR
FIXING INTO TIMBER PACKER
BEHIND FASCIA
SUPPLY 10x75mm FULL
THREAD COACH BOLTS &
RAW PLUGS FOR FIXING INTO
BLOCK/BRICKWORK



Scale:1:5@A3

Specsavers

Site Address	Page Number	Job Number	Revision Notes
41 King Street Belper DE56 1PX	5 of 5	101266	Rev A: changed to P21 conservation Rev B: Light trough to match shopfront colour
Drawn by	**Date**	**Drawing number**	
MB	12/03/2021	101266/5	

Signscope

T: +44 (0) 1843 850800 - F: +44 (0) 1843 853537
Email: sales@signscope.com