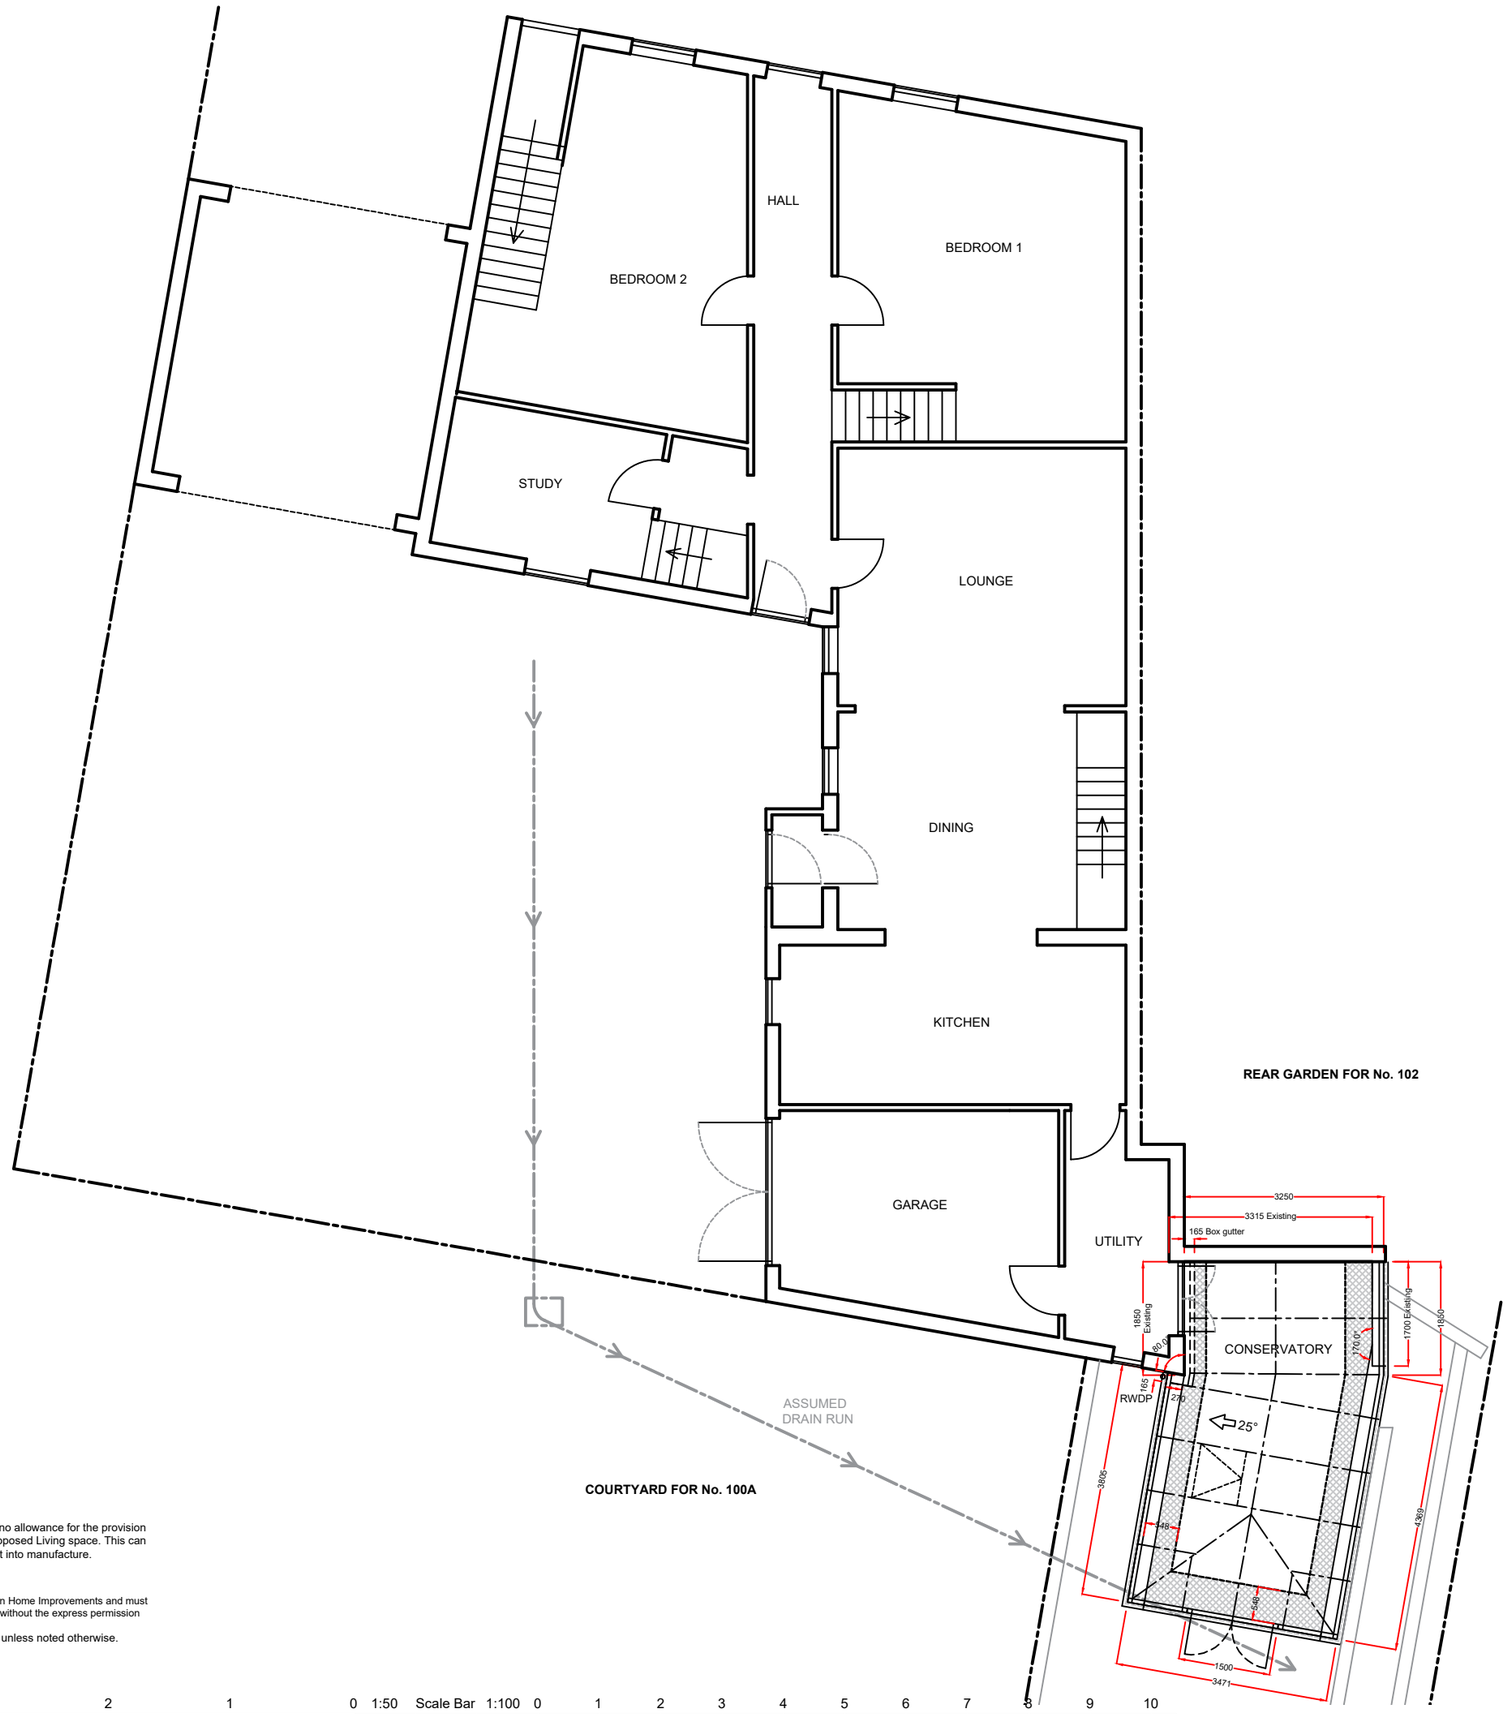


Notes:
Any drawings or plans depicted make no allowance for the provision of any tie bars within the roof of the proposed Living space. This can only be determined once the roof is put into manufacture.

Existing physical barrier to remain

These drawings are the property of Anglian Home Improvements and must not be used, distributed, loaned or copied without the express permission of Anglian Home Improvements.
All dimensions are in millimetres (mm) unless noted otherwise.
Do not use for base laying purposes

Produced on A3 paper

Product Specification:
Roof:
Roof Type: **Aluminium Rafter with PVCu Capping**
Roof Glazing: Solaroof Glass
Obscure Glass: N\A
Orangery Type: Livin Room
Roof external colour: **WHITE**
Roof Internal colour: **WHITE**

Frames/Doors:
Frame type: **High Impact PVCu Mainframe**
External Colour : **WHITE**
Internal Colour : **WHITE**

Rev.	Date	Description	Initials

Anglian Home Improvements
Telephone: 0845 437 3600

Drawing title: **Proposed Plan Layout**

Contract No. : 900-06448 **Page 5 of 8**

Proposed:
At: **PVCu Orangery**
100 CHURCH ROAD
QUARNDON
DERBY
DERBYSHIRE. DE22 5JA

Drawers initials: SDr **Scale :** **1:100** **Date:** 18/01/21