S.G ARCHITECTURAL DESIGN
Tel: 07817034426. sgarchitecturaldesign@gmail.com.
www.sgarchitecturaldesign.com

22 Ladywood Ave Belper DE56 1HS

01 - EXISTING ELEVATIONS / PLAN

SG PROJECT NO.	PAPER SIZE	DRAWN BY
181	A1	SG
REVISION	SCALES 1:50	
PLANNING		


Drawing measurements shall not be obtained by scaling. Verify all dimensions prior to construction. Immediately report any discrepancies on this document to SG ARCHITECTURAL DESIGN.

REV.	DESCRIPTION	DATE	BY	CHK'D
P1	FIRST ISSUE	16-03-21	SG	SG

Scale 1:50


0 1 2 3 4 5

ALL DRAINAGE TO BE SURVEYED BY BUILDER PRIOR TO WORK COMMENCING INCLUDING ADJACENT LAND

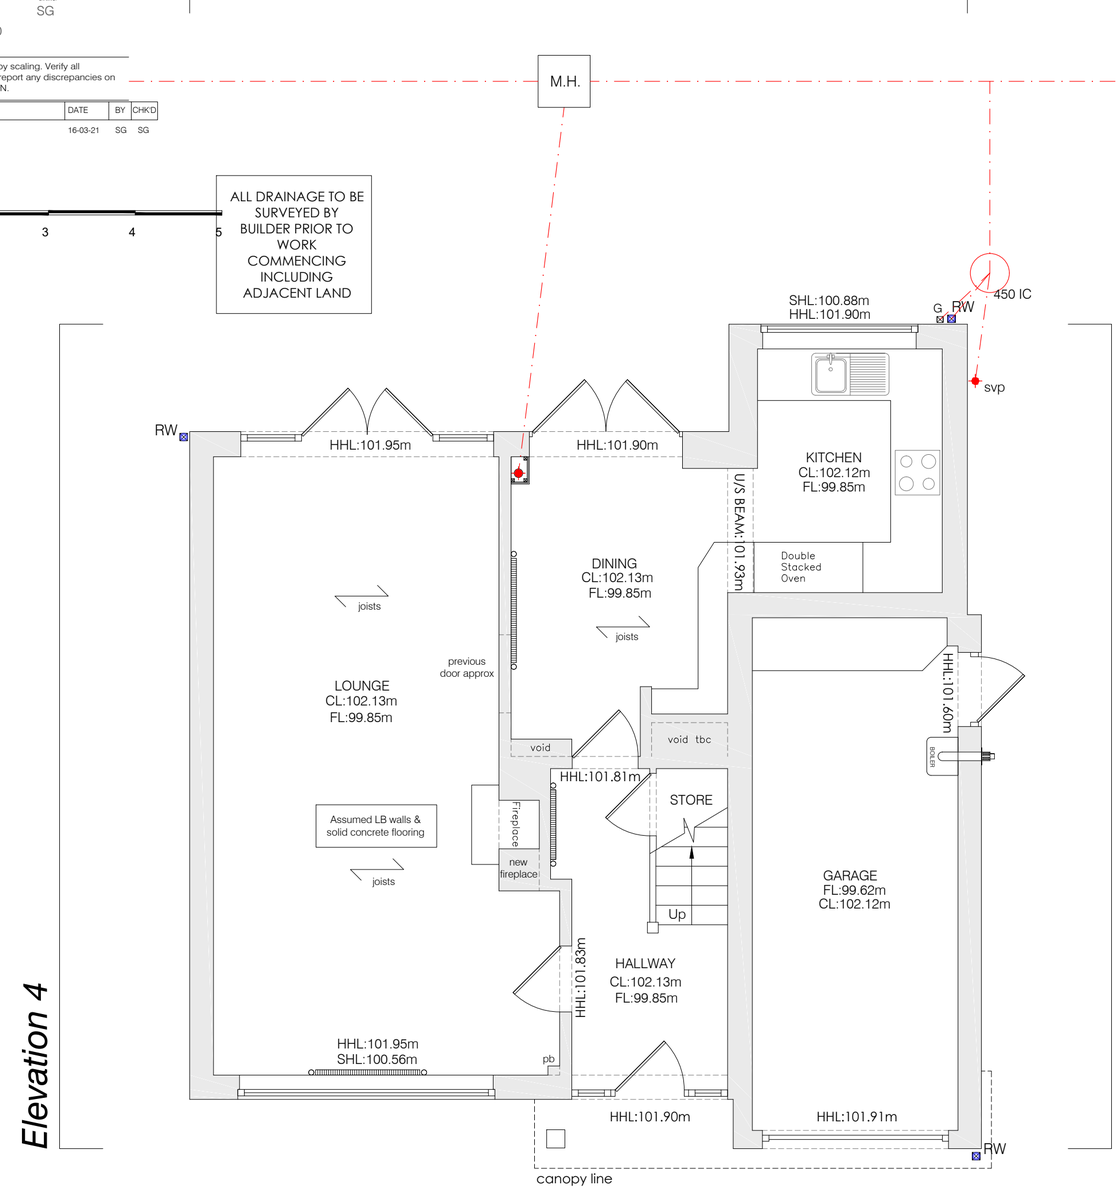

EXISTING GROUND FLOOR

Elevation 1

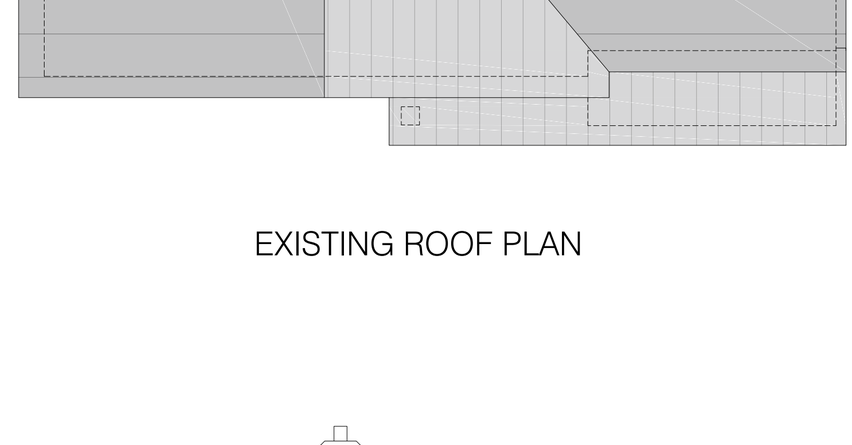

EXISTING ROOF PLAN






Datum 99.00m

Elevation 1


EXISTING FRONT ELEVATION

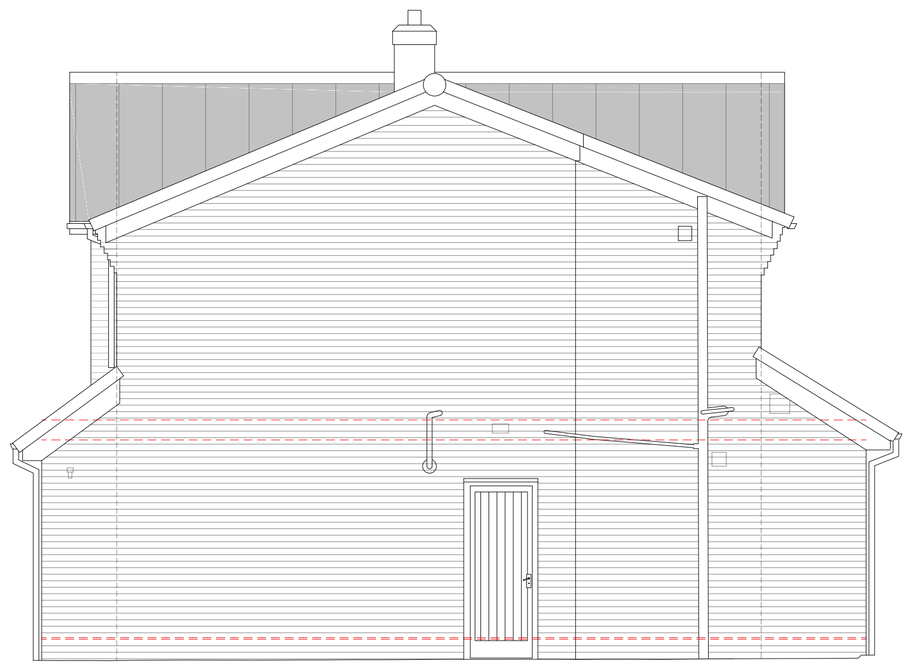

Datum 99.00m

Elevation 2


EXISTING RIGHT HAND SIDE ELEVATION

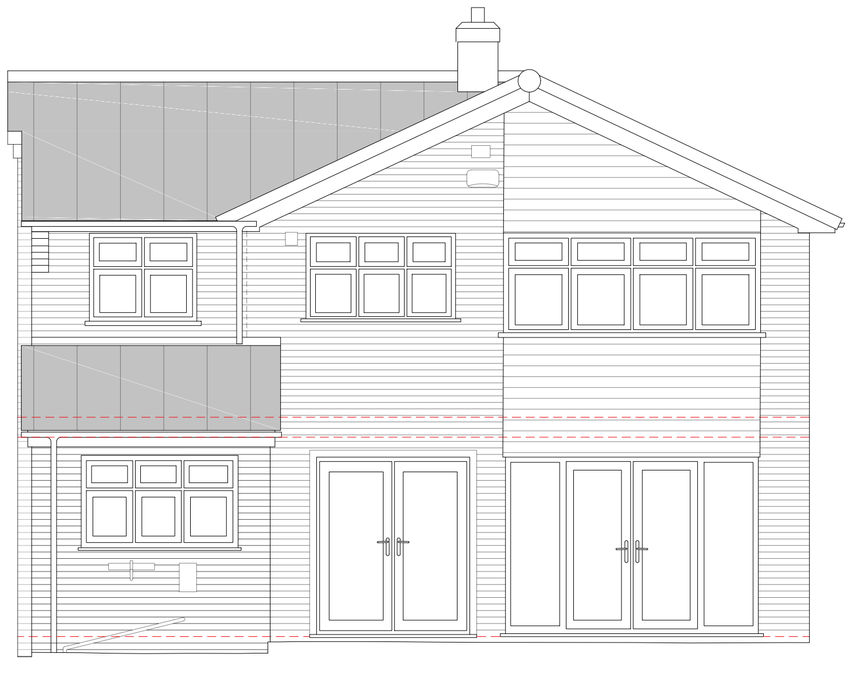

Datum 99.00m

Elevation 3

EXISTING REAR ELEVATION

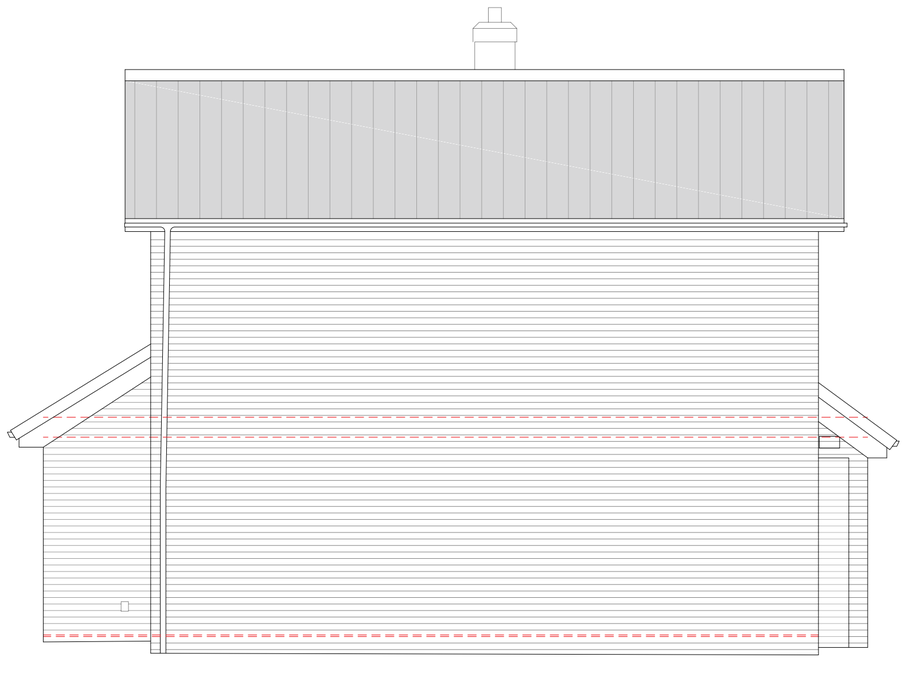

Datum 99.00m

Elevation 4

EXISTING LEFT HAND SIDE ELEVATION