S.G ARCHITECTURAL DESIGN
Tel: 07817034426. sgarchitecturaldesign@gmail.com.
www.sgarchitecturaldesign.com

22 Ladywood Ave Belper DE56 1HS

04 - PROPOSED GF & ROOF PLAN

SG PROJECT NO.	PAPER SIZE	DRAWN BY
181	A2	SG


REVISION: PLANNING — SCALES: 1:50

Drawing measurements shall not be obtained by scaling. Verify all dimensions prior to construction. Immediately report any discrepancies on this document to SG ARCHITECTURAL DESIGN.


REV.	DESCRIPTION	DATE	BY	CHK'D
P1	FIRST ISSUE	16-03-21	SG	SG
P2	REVISED LANTERN POSITIONS - CENTERED	20-03-21	SG	SG

Elevation 3

Elevation 4

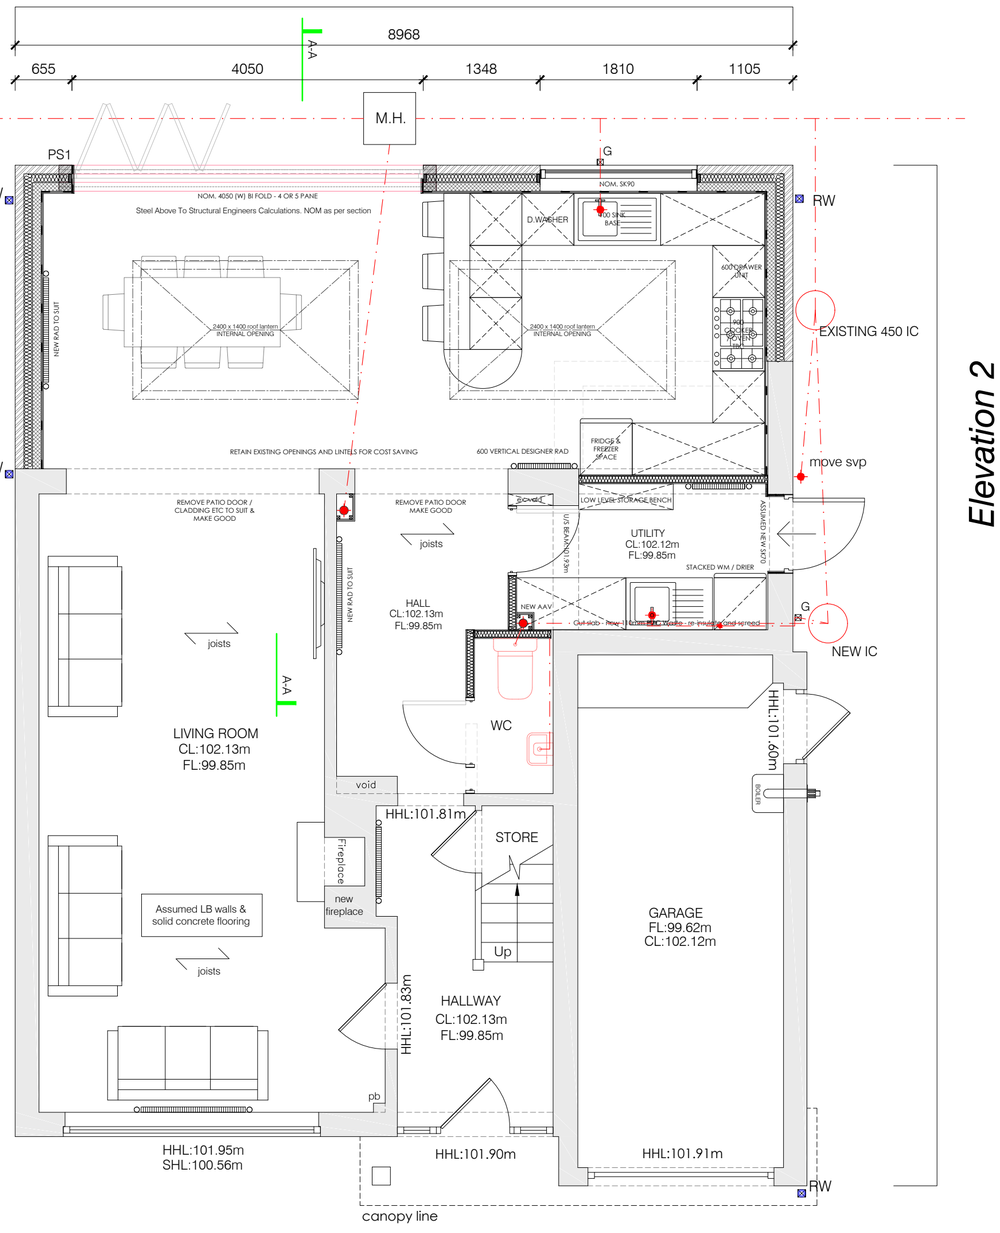

Elevation 2

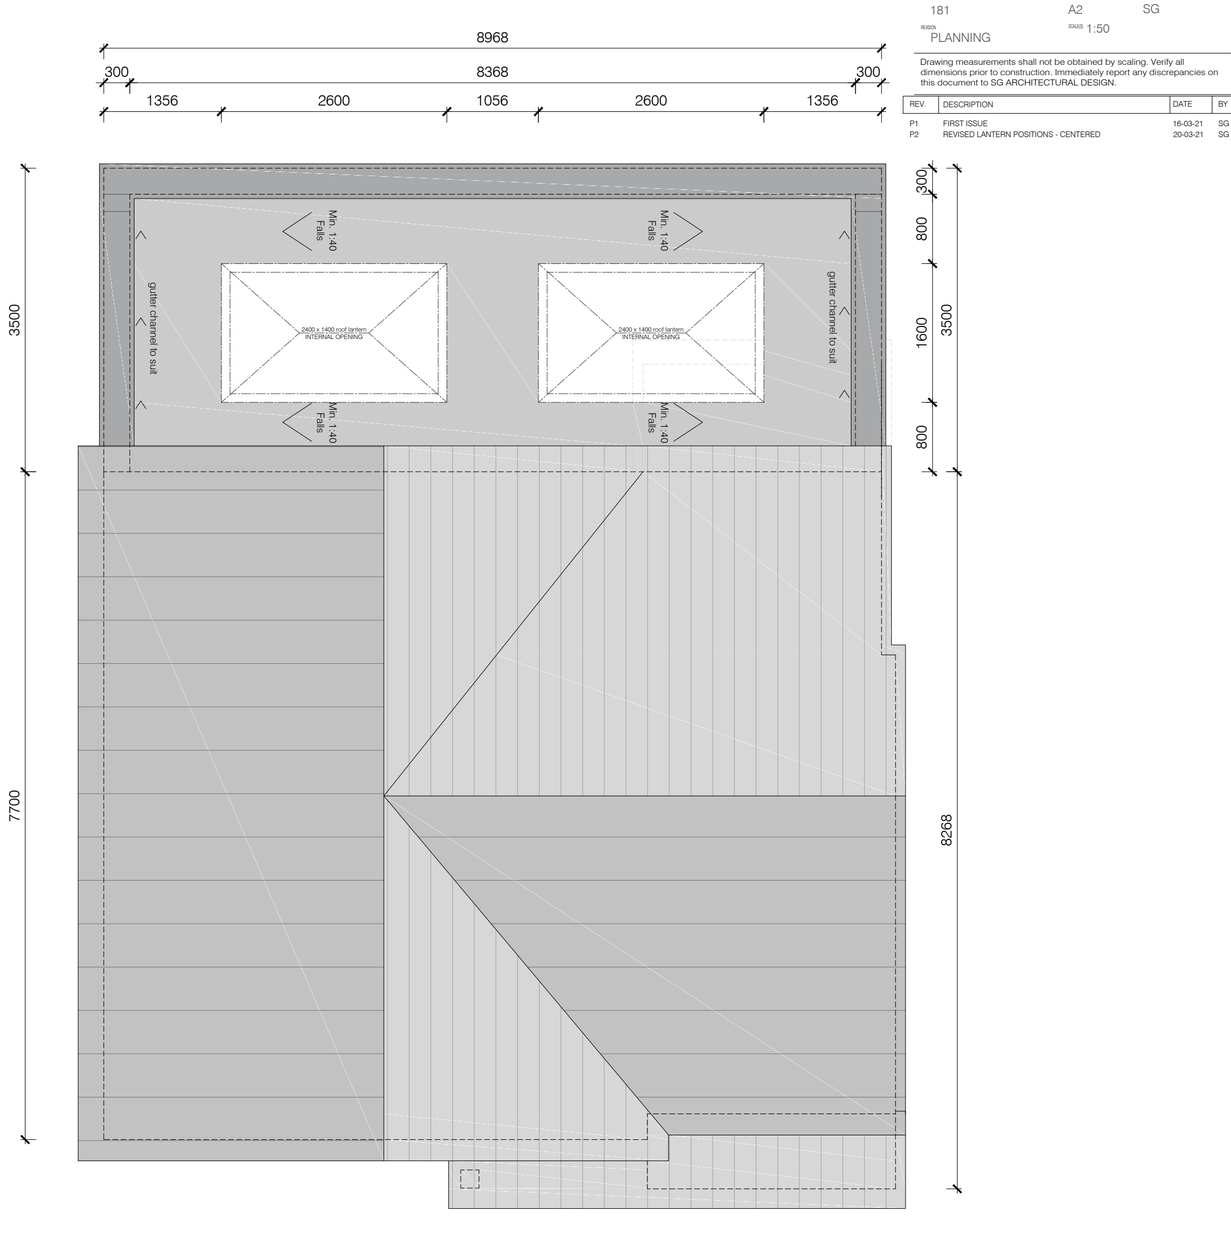

Elevation 1

PROPOSED GROUND FLOOR

PROPOSED ROOF PLAN

ALL DRAINAGE TO BE SURVEYED BY BUILDER PRIOR TO WORK COMMENCING INCLUDING ADJACENT LAND

north

Scale 1:50

0 1 2 3 4 5