Scale 1:50

0 1 2 3 4 5

S.G ARCHITECTURAL DESIGN
Tel: 07817034426. sgarchitecturaldesign@gmail.com.
www.sgarchitecturaldesign.com

22 Ladywood Ave Belper DE56 1HS


06 - PROPOSED ELEVATIONS / PLAN

SG PROJECT NO	PAPER SIZE	DRAWN BY
181	A1	SG
REVISION: PLANNING	SCALES: 1:50	

Drawing measurements shall not be obtained by scaling. Verify all dimensions prior to construction. Immediately report any discrepancies on this document to SG ARCHITECTURAL DESIGN.


REV.	DESCRIPTION	DATE	BY	CHK'D
P1	FIRST ISSUE	07-03-21	SG	SG

Elevation 3

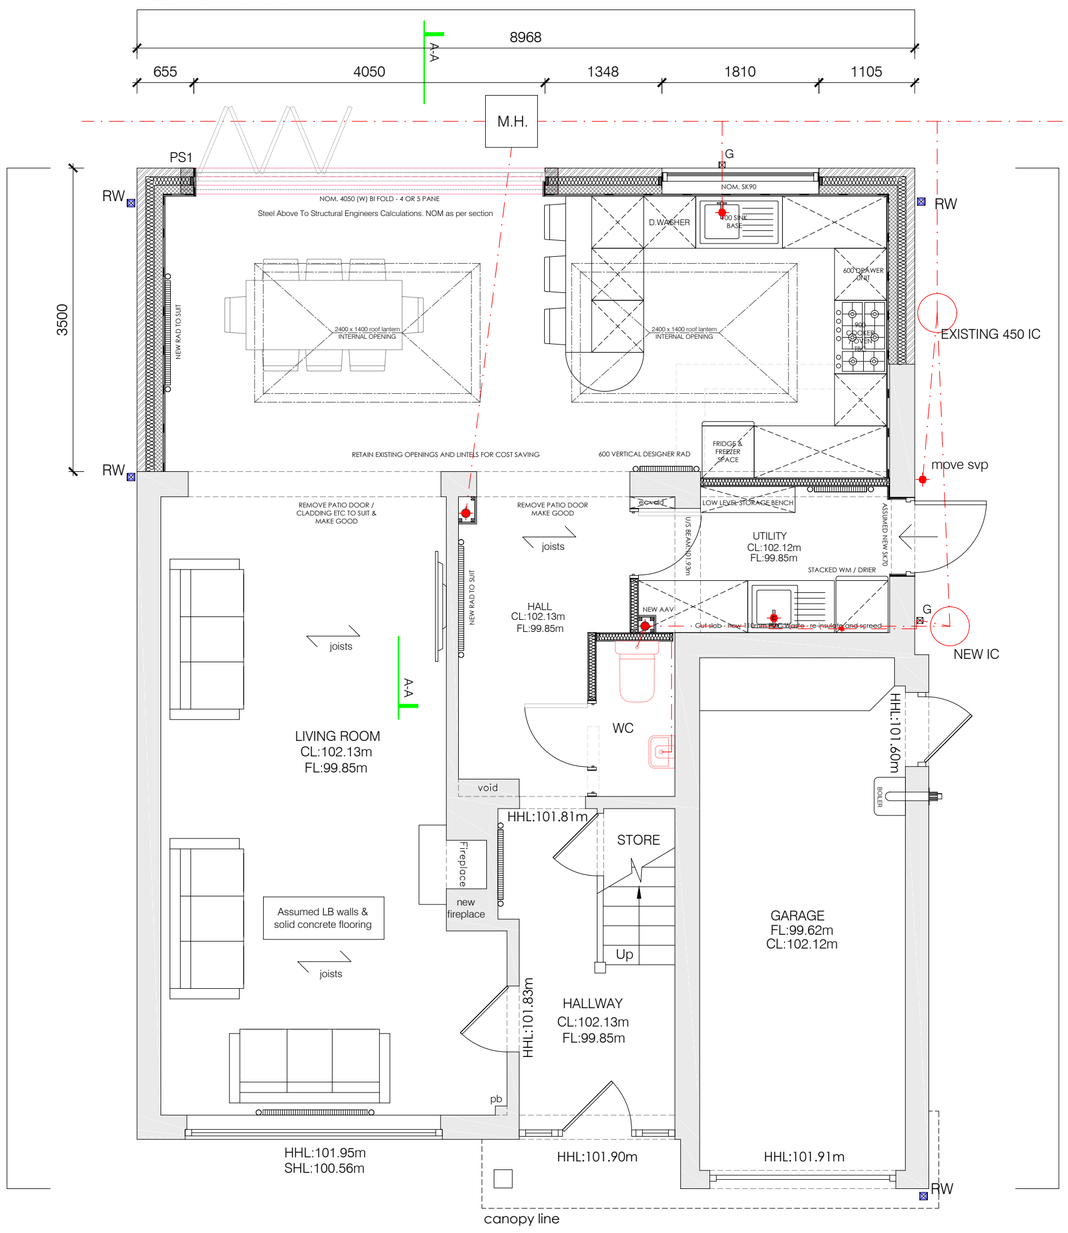

Elevation 4

Elevation 2

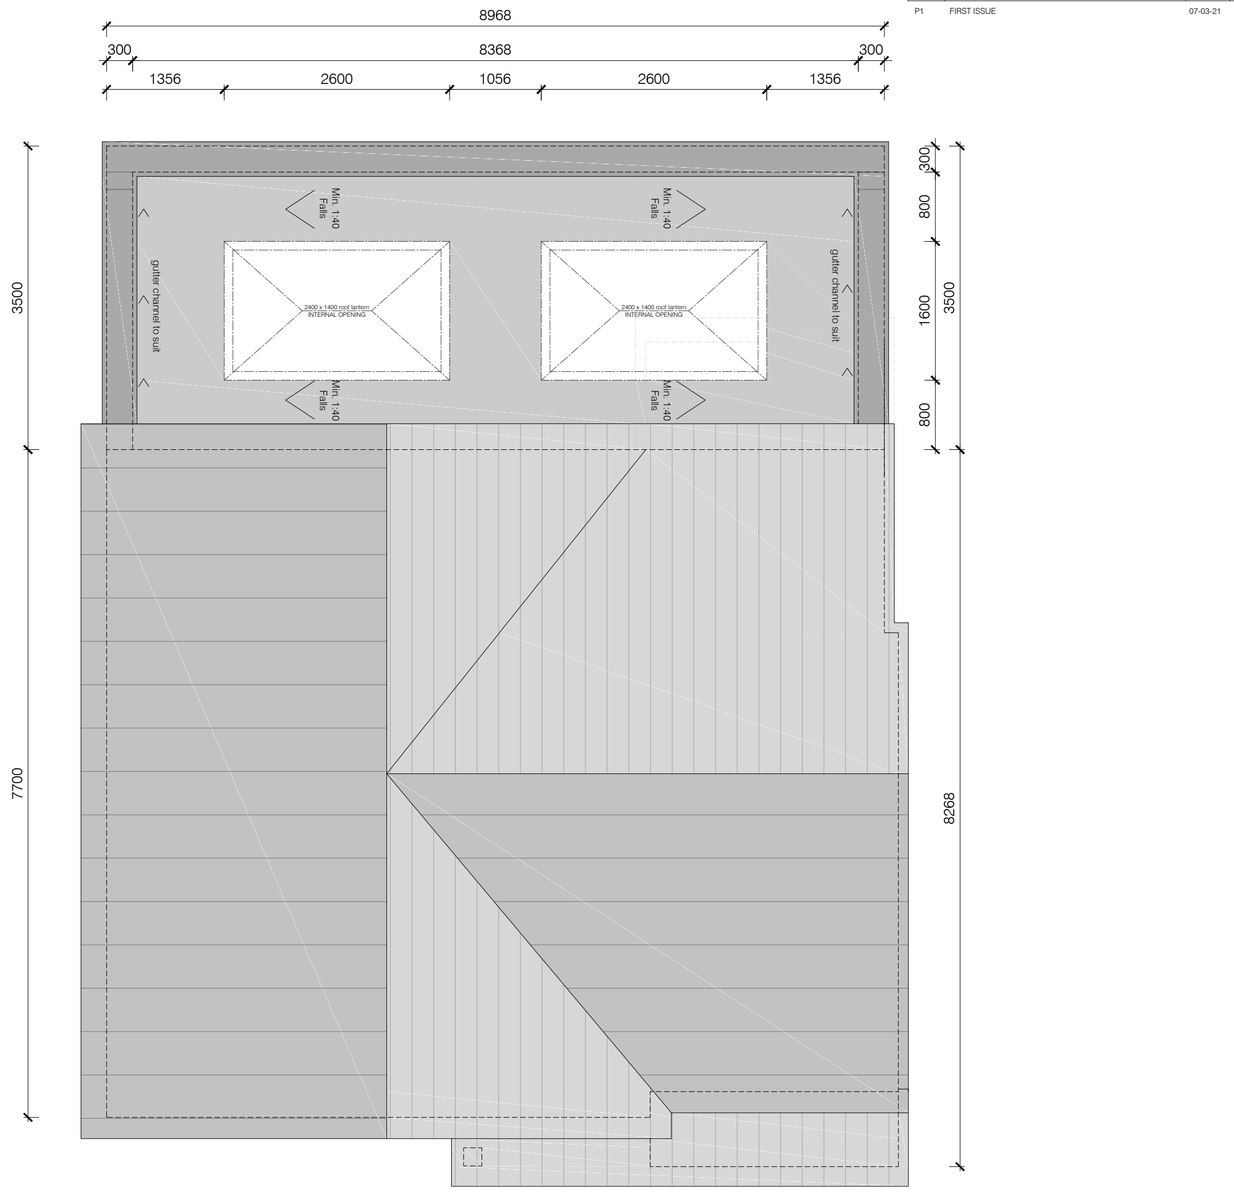

PROPOSED GROUND FLOOR

Elevation 1

ALL DRAINAGE TO BE SURVEYED BY BUILDER PRIOR TO WORK COMMENCING INCLUDING ADJACENT LAND


PROPOSED ROOF PLAN



Datum 99.00m

PROPOSED FRONT ELEVATION

Elevation 1

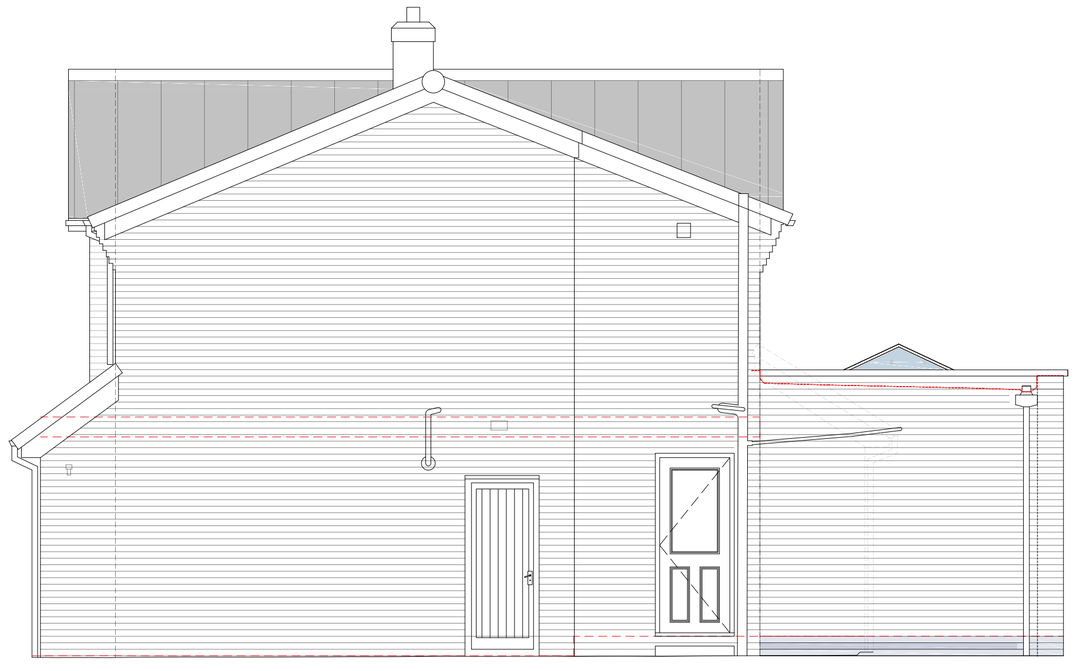

Datum 99.00m

PROPOSED RIGHT HAND SIDE ELEVATION


Elevation 2



Datum 99.00m

PROPOSED REAR ELEVATION

Elevation 3

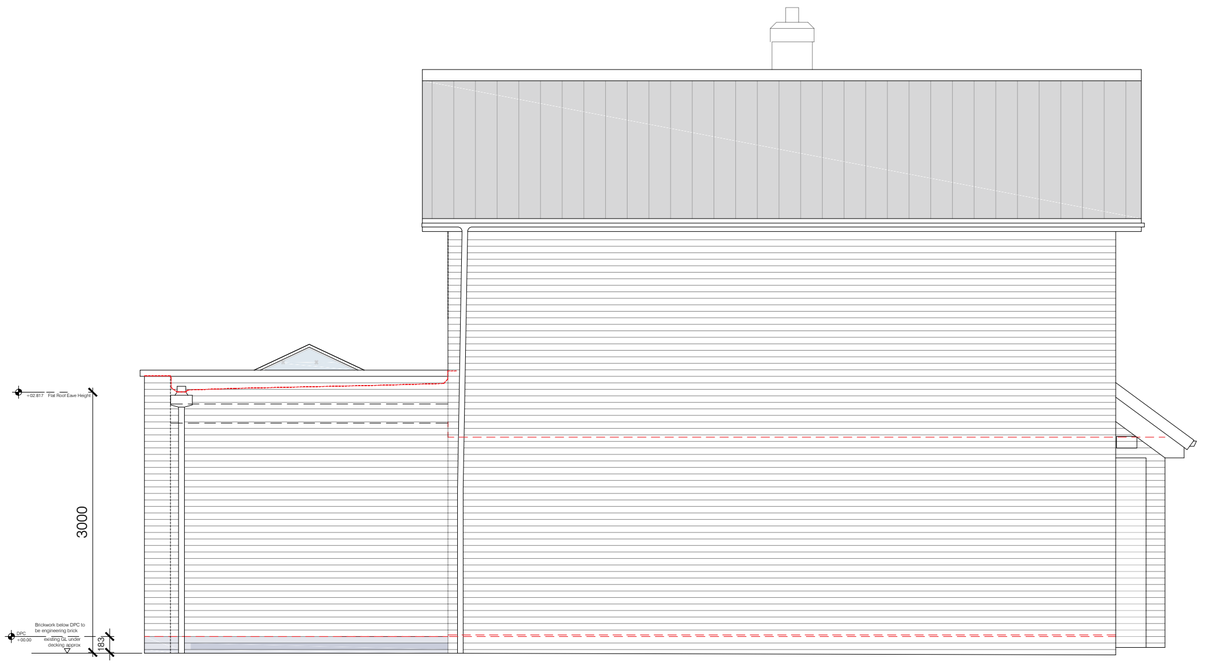

Datum 99.00m

PROPOSED LEFT HAND SIDE ELEVATION

Elevation 4