A2

All dimensions and levels to be checked on site by main contractor prior to preparation of site and construction.

Drawings can be scaled for planning purposes only, do not scale for construction.

The drawing is to be read in conjunction with all relevant consultant and/or specialist drawings and documentation. Any discrepancies or variations should be notified to TUK Surveyors Ltd

ALL WORKS TO BE UNDERTAKEN IN ACCORDANCE WITH CDM REGULATIONS 2015

NOTES

1 PROPOSED SITE PLAN

Scale: 1:200

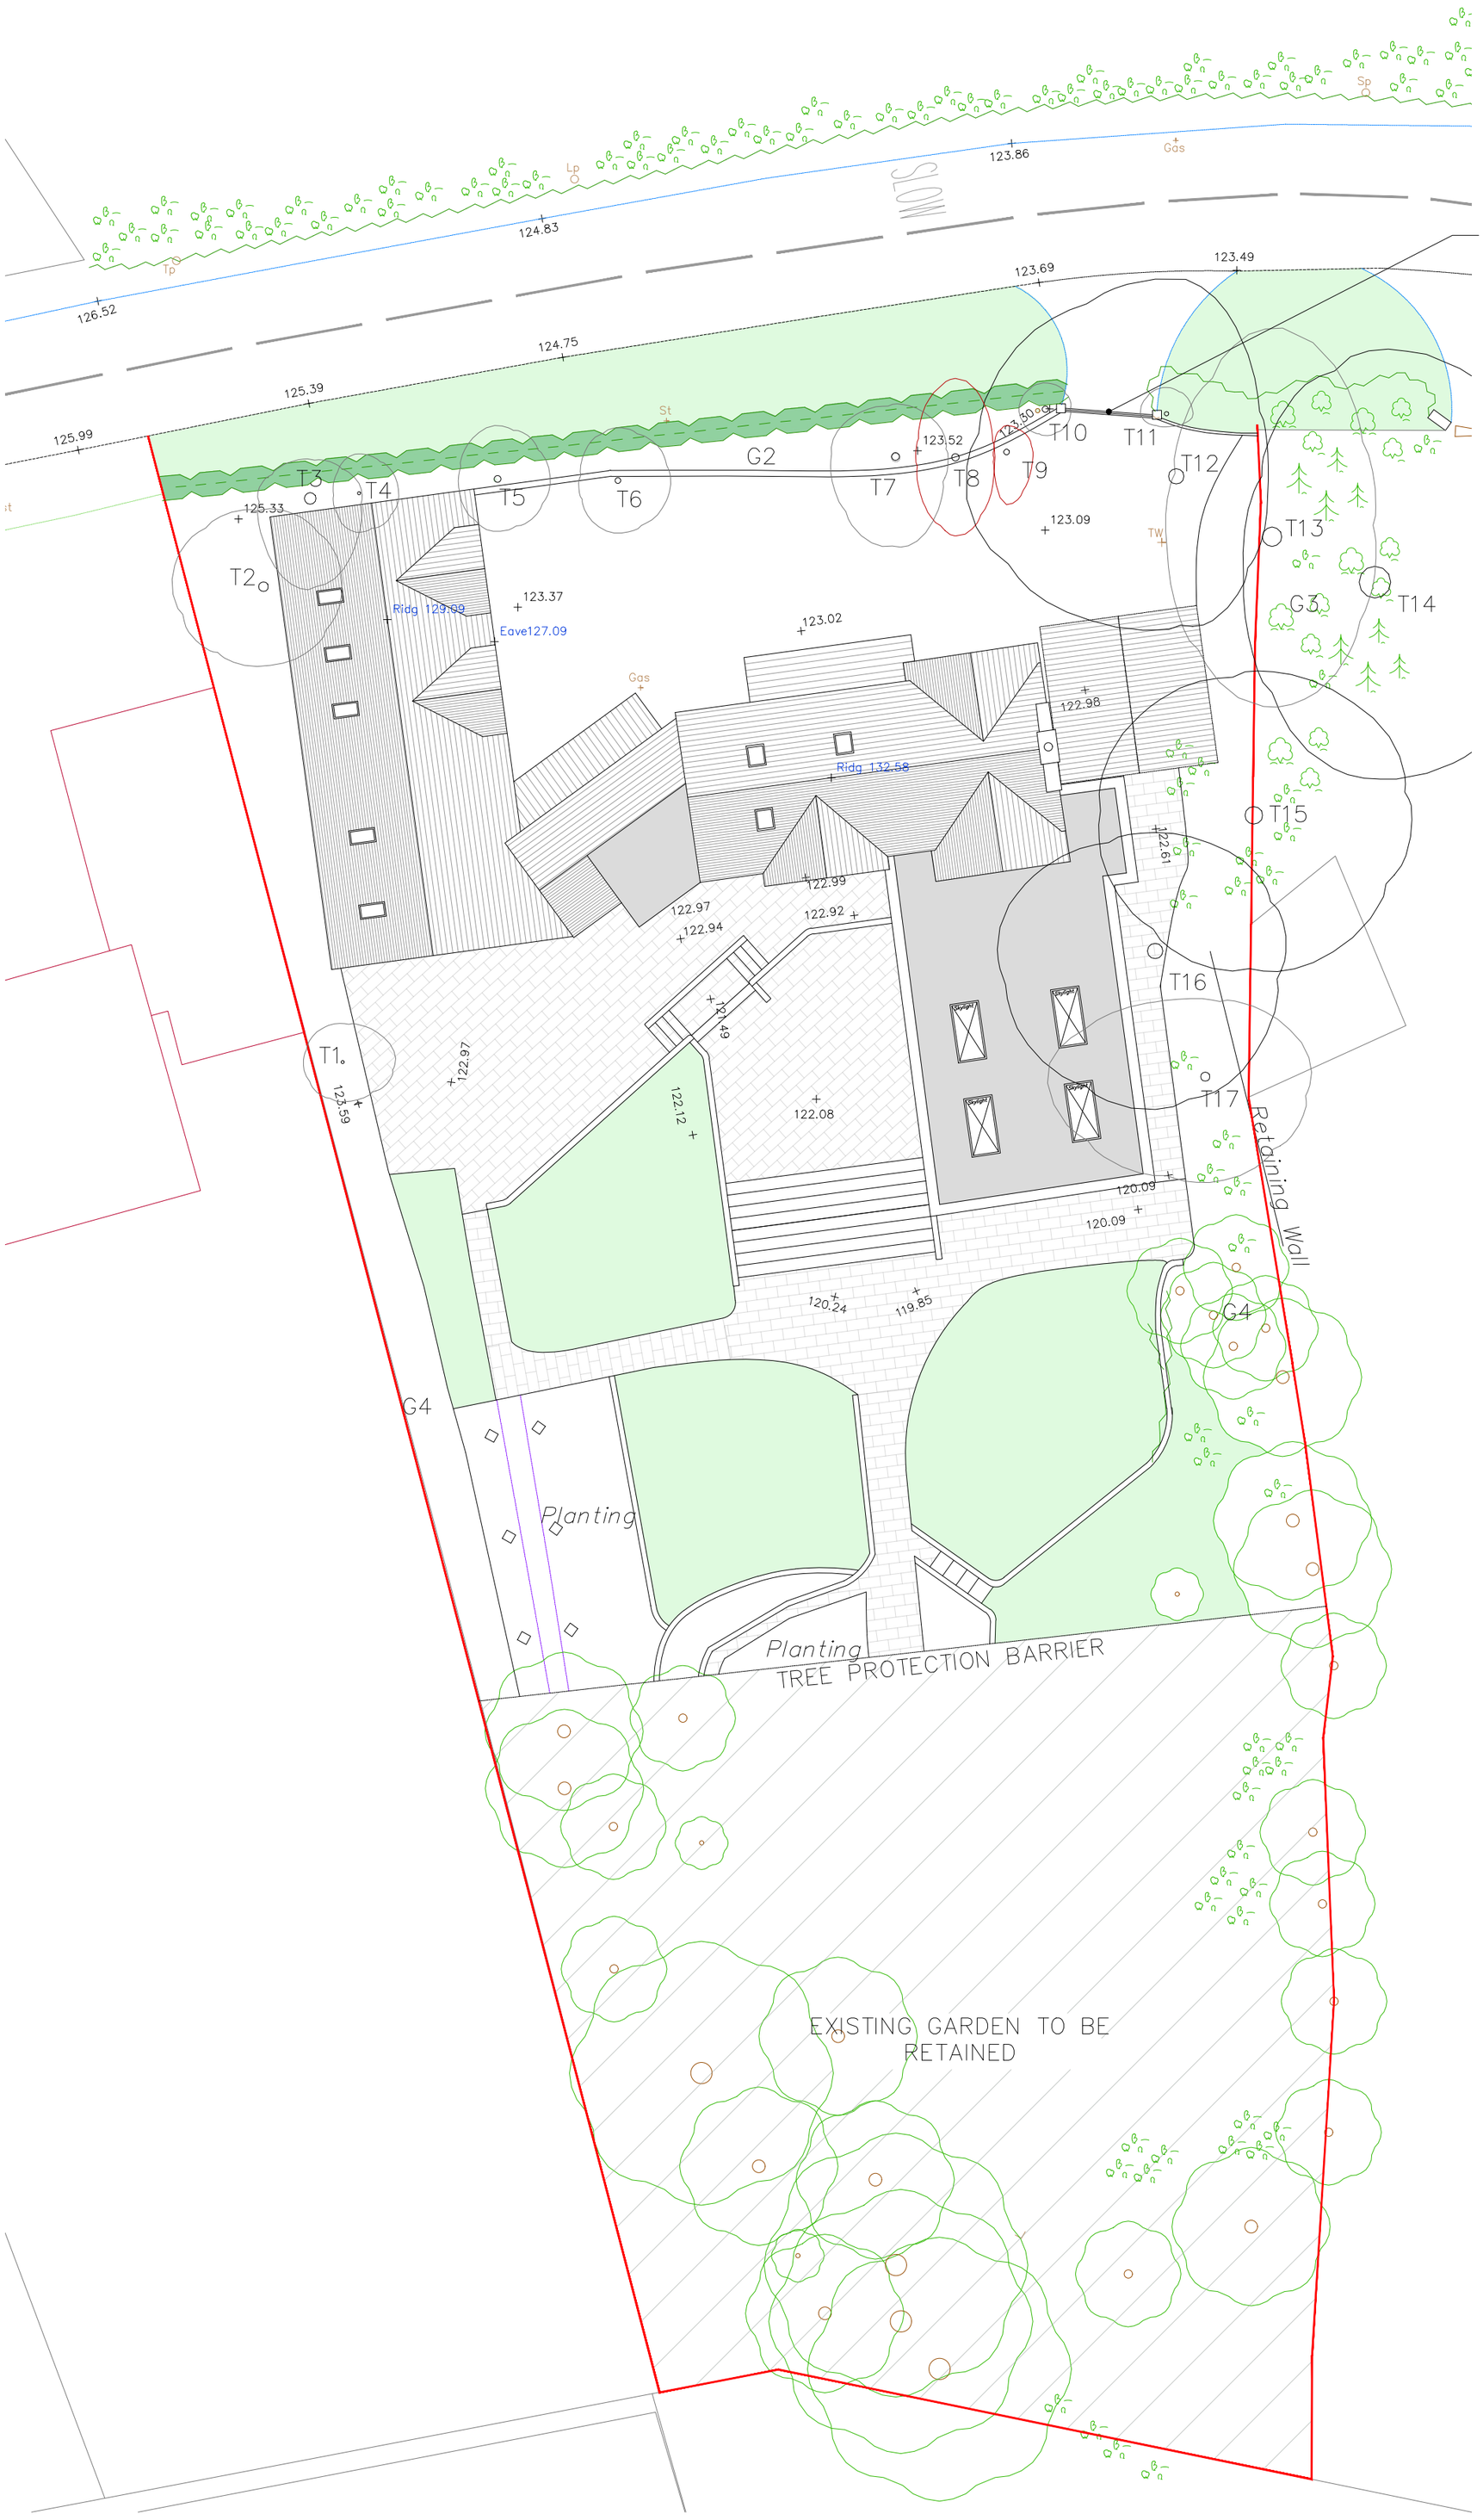

NOTE: PLEASE SEE ARBORICULTURAL IMPACT ASSESSMENT SURVEY & REPORT REF: BG21.148 FOR PROPOSED IMPACT OF DEVELOPMENT ON TREES

REV	DESCRIPTION		REV BY/DATE
C	TREE DETAILS		19/03/2021
B	BOUNDARY		18/02/2021
A	HEIGHTS AND ADDITONAL INFO	PT	05/02/2021

PLANNING

TUK SURVEYORS LTD T/A TUK ARCHITECTURE Reg: 10706216 England & Wales
THIS DRAWING IS THE PROPERTY OF TUK ARCHITECTURE NO DISCLOSURE, REPRODUCTION OR USE OF ANY PA OF THIS DRAWING MAY BE MADE WITHOUT PRIOR WRITTEN PERMISSION OBTAINED FROM TUK ARCHITECTURE

TUK ARCHITECTURE
1 Potter St, Melbourne,
Derby DE73 8HW
T: 01332 660057
E: info@tukarchitecture.co.uk
w: www.tukarchitecture.co.uk

FIRST ANGLE PROJECTION

ALL DIMENSIONS IN mm UNLESS OTHERWISE STATED

DRAWING TITLE
PROPOSED SITE PLAN

PROJECT TITLE
HOUSE ALTERATIONS

CUSTOMER/SITE
MR & MRS HOBBS
99 BURLEY LANE, DERBY, DE22 5JR

DATE	SCALE	DRAWN BY	CHECKED BY	APPROVED BY
17/12/2020	AS/DWG	JD	PT	PT

DRAWING No. 20-039-A-P08 REV C