

Notes:

Do NOT SCALE. All dimensions must be checked/verified on site.

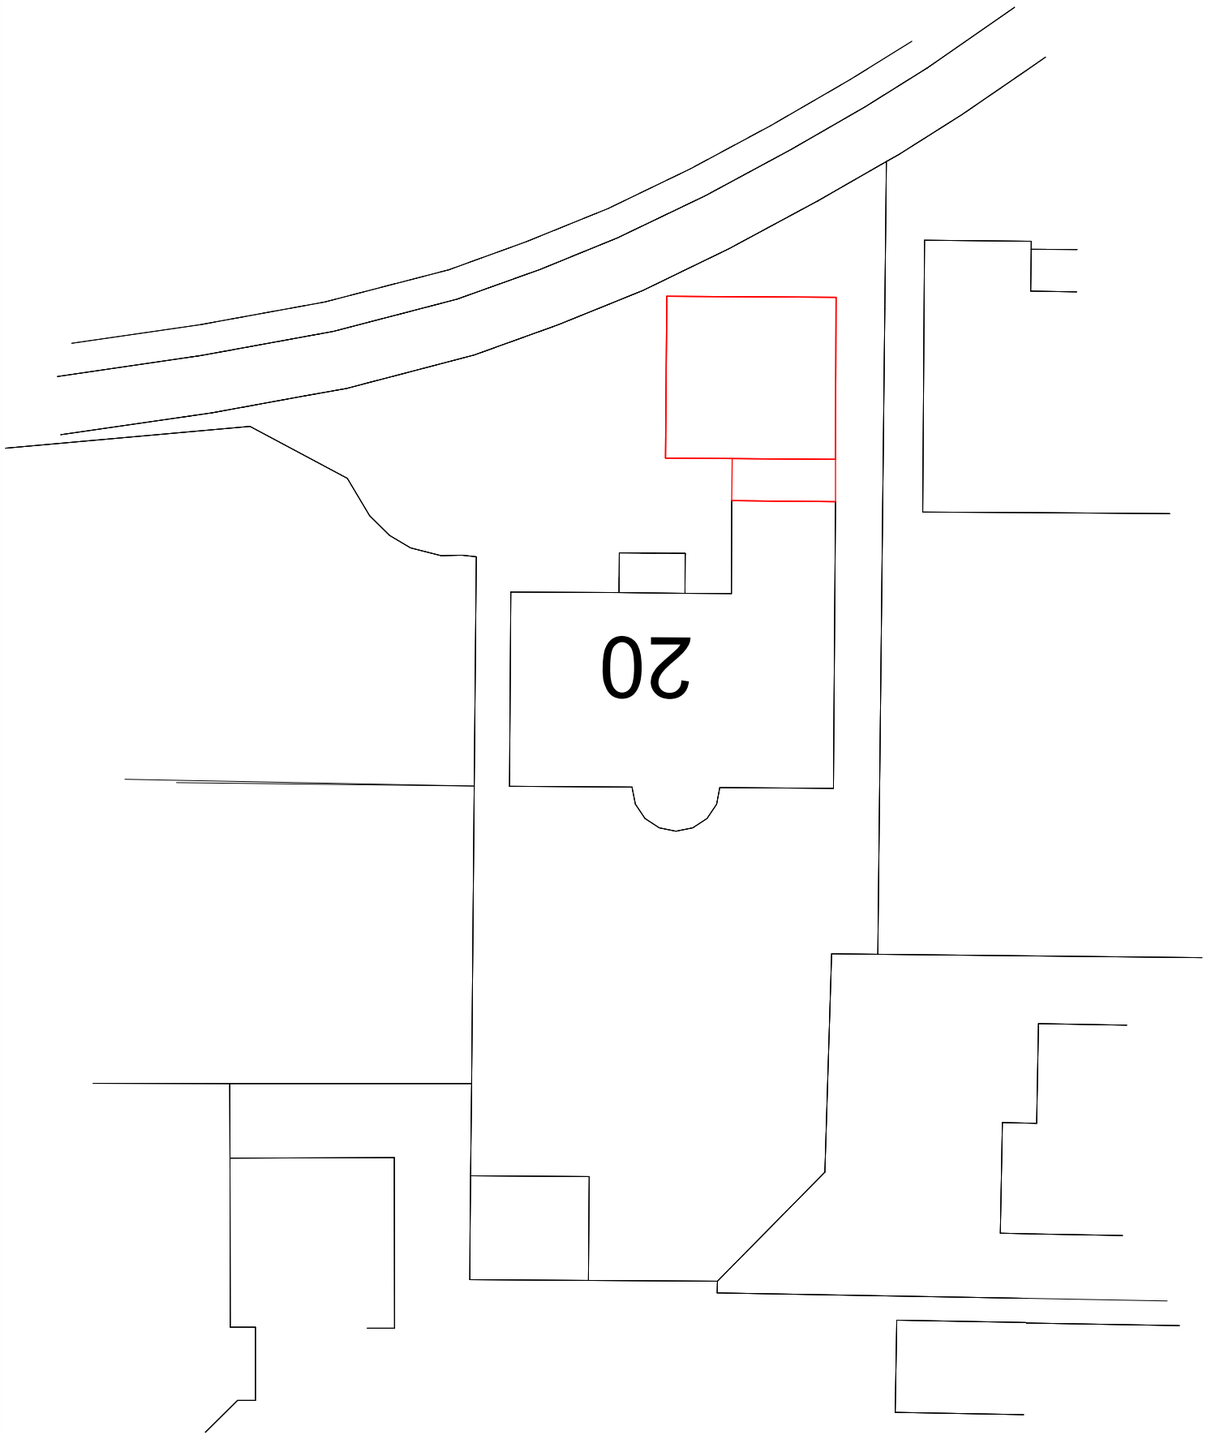

Block Plan 1:200

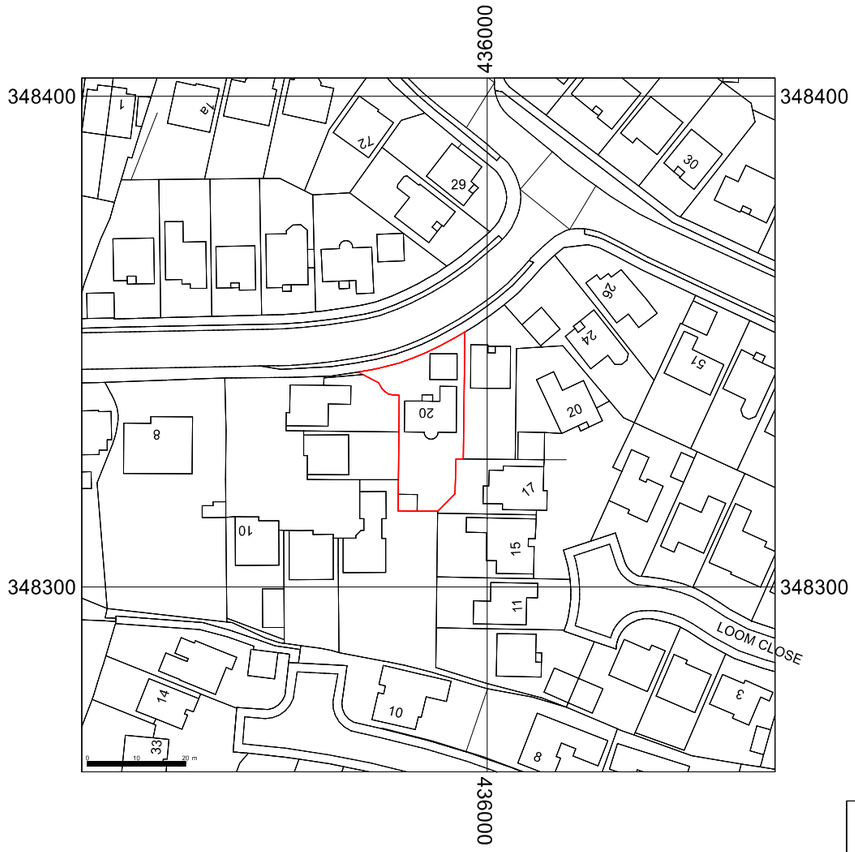

Location Plan 1:250

© Crown Copyright and database rights 2020 OS 100047474.

Client
Mr Darren Billings

Job Title
20 Bradwell Way
BELPER
DE56 1NJ

Project
Link extension between the main dwelling and existing office space. Conversion of office space to part of the main dwelling.

Drawing Title
Location and Block Plan

Scale	Date	Drawn By
ISO A3 @ 1:50	March 2021	CN

Job No: -	Rev.
	-