7 Mill Bank plan

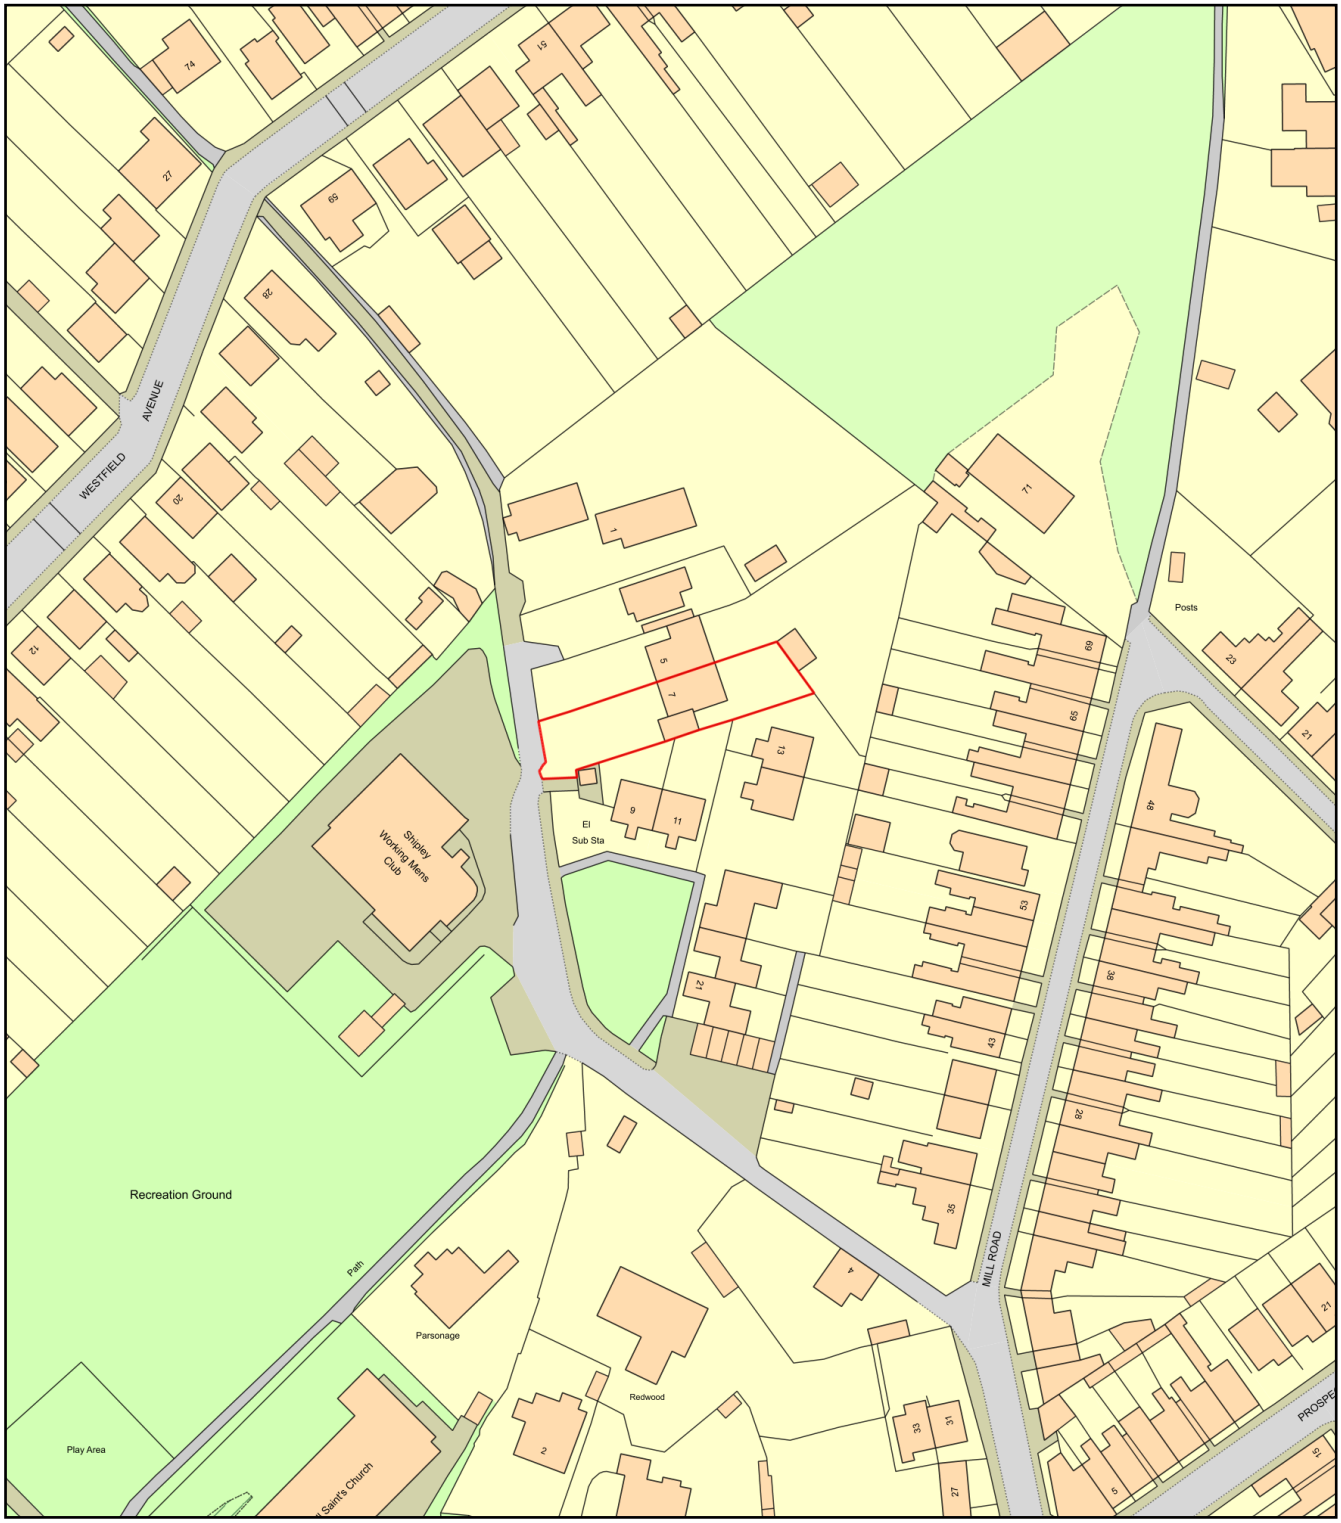

0 50
Metres

N

ReQuestaPlan

Plan Produced for:	Stephen Bailey
Date Produced:	23 Mar 2021
Plan Reference Number:	TQRQM21082161034967
Scale:	1:1250 @ A4

© Crown copyright and database rights 2019 OS 100042766